




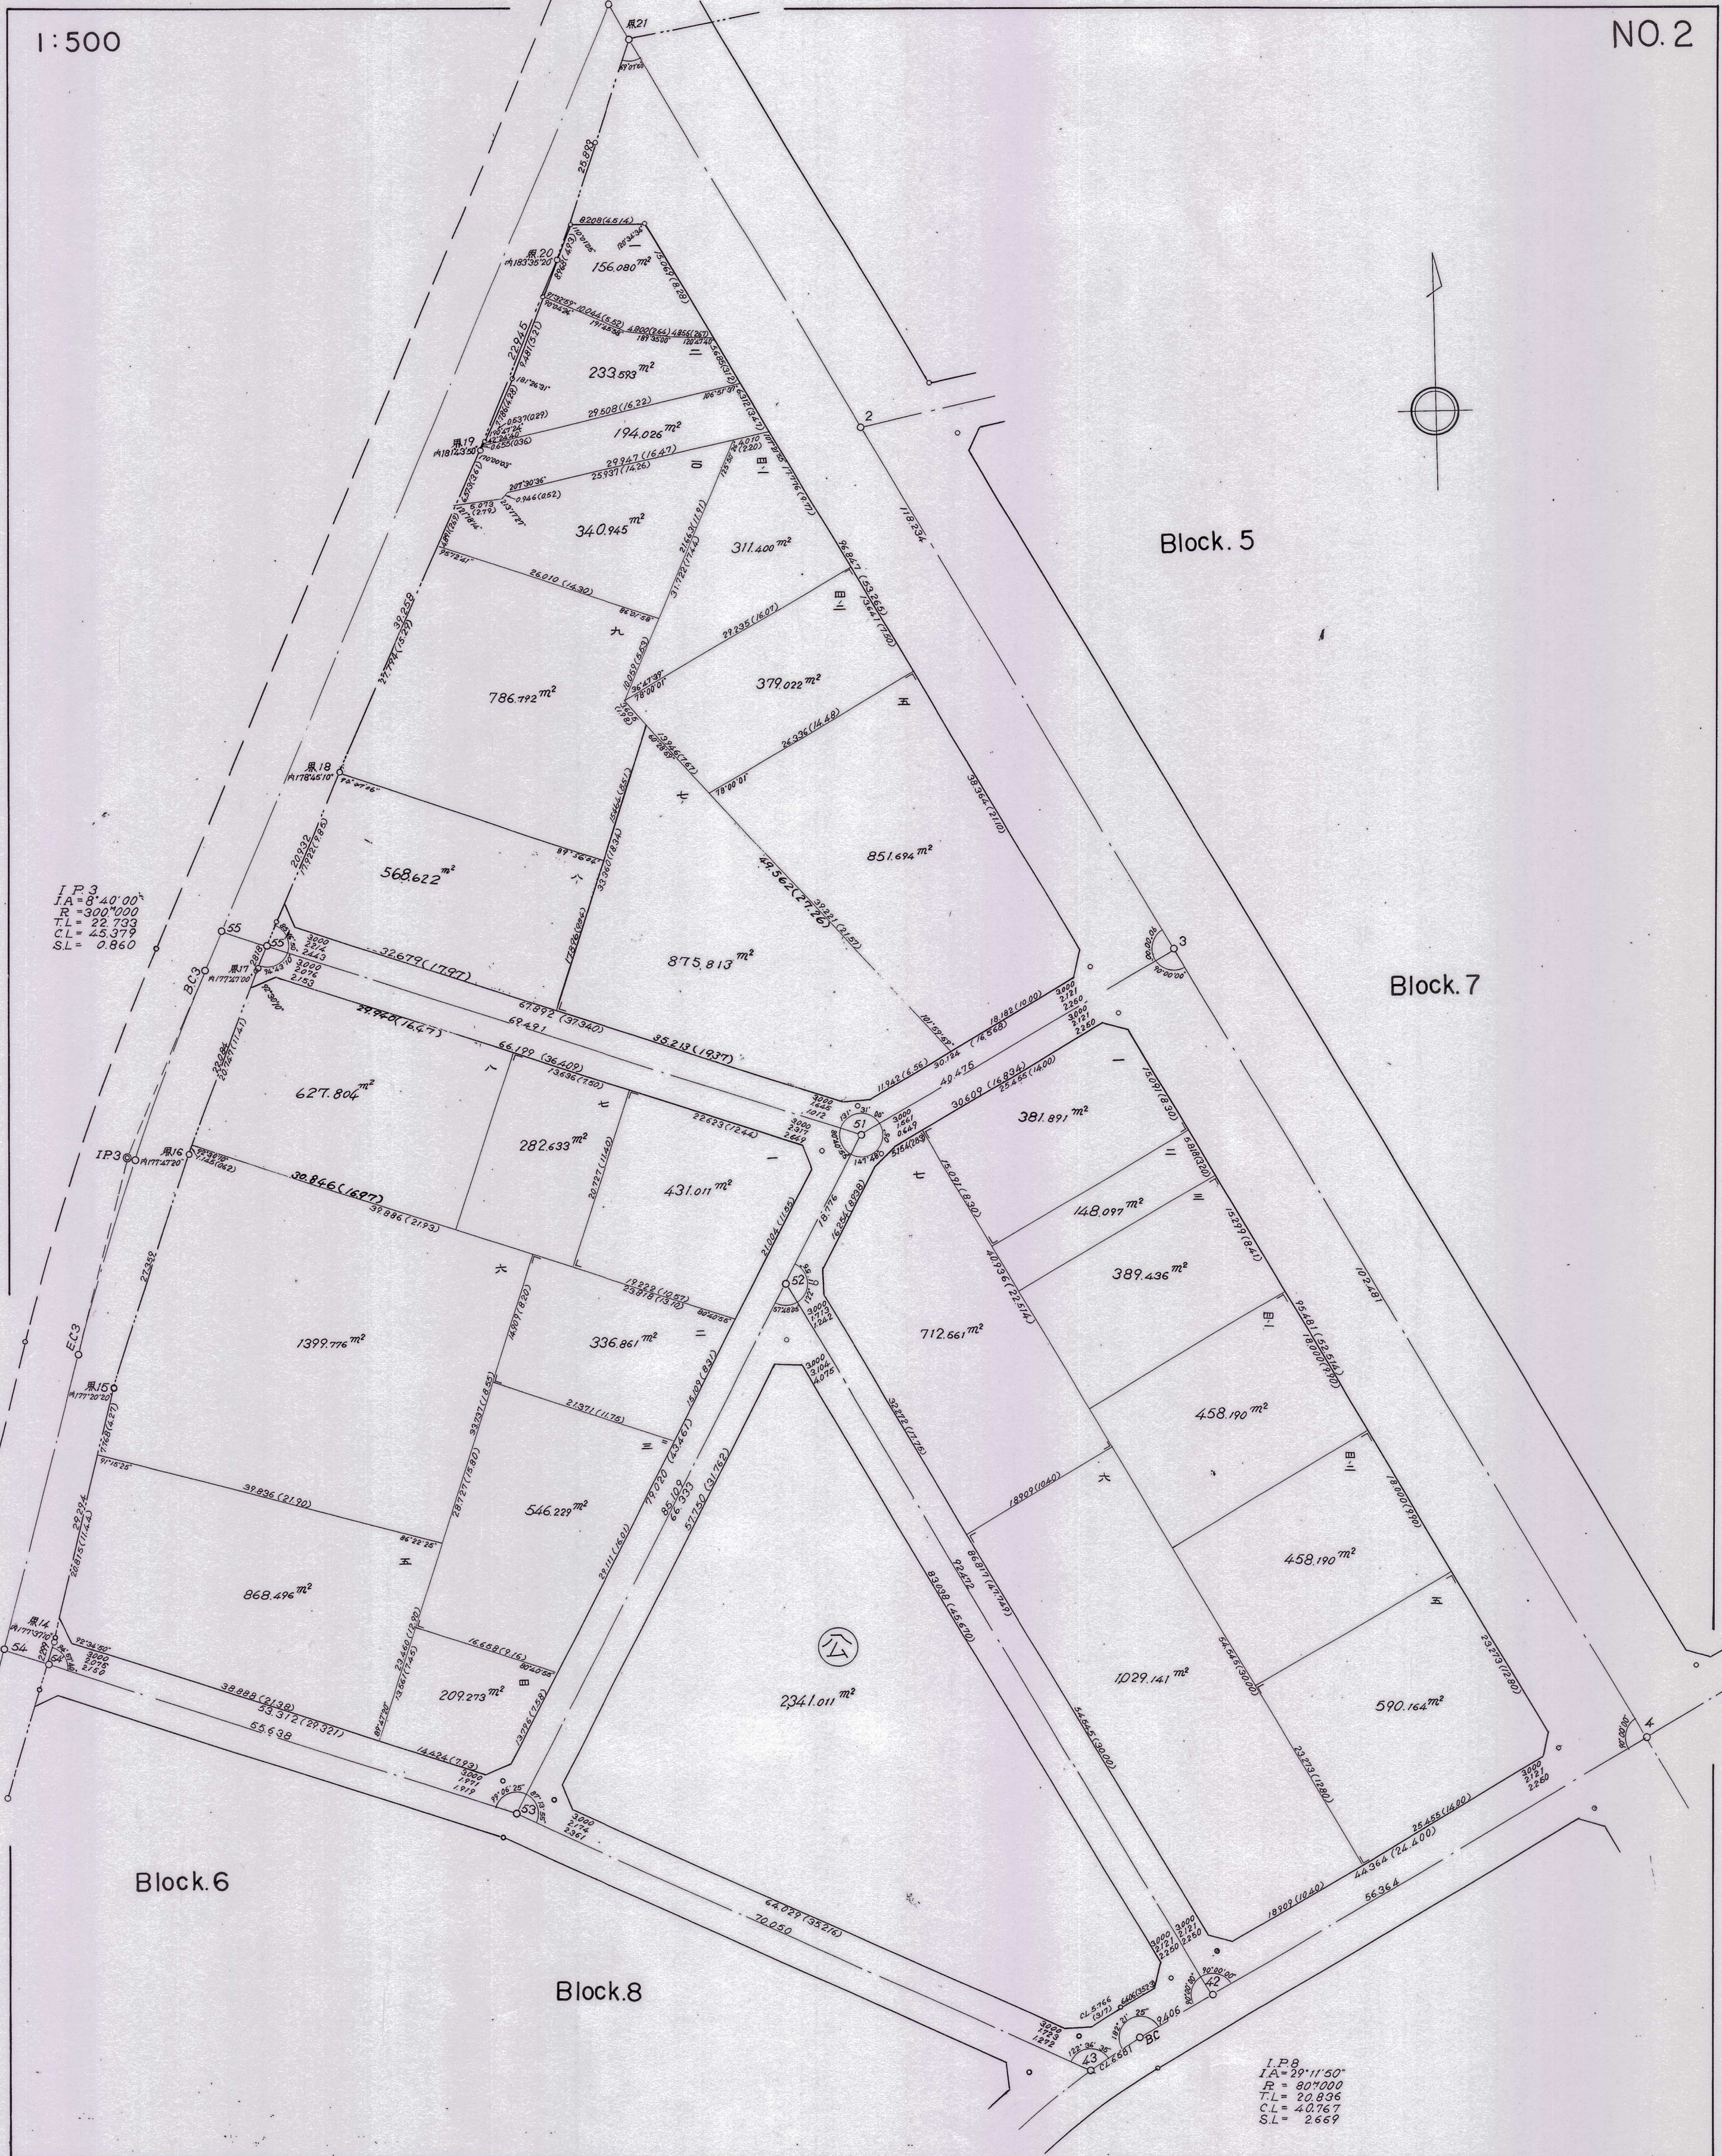

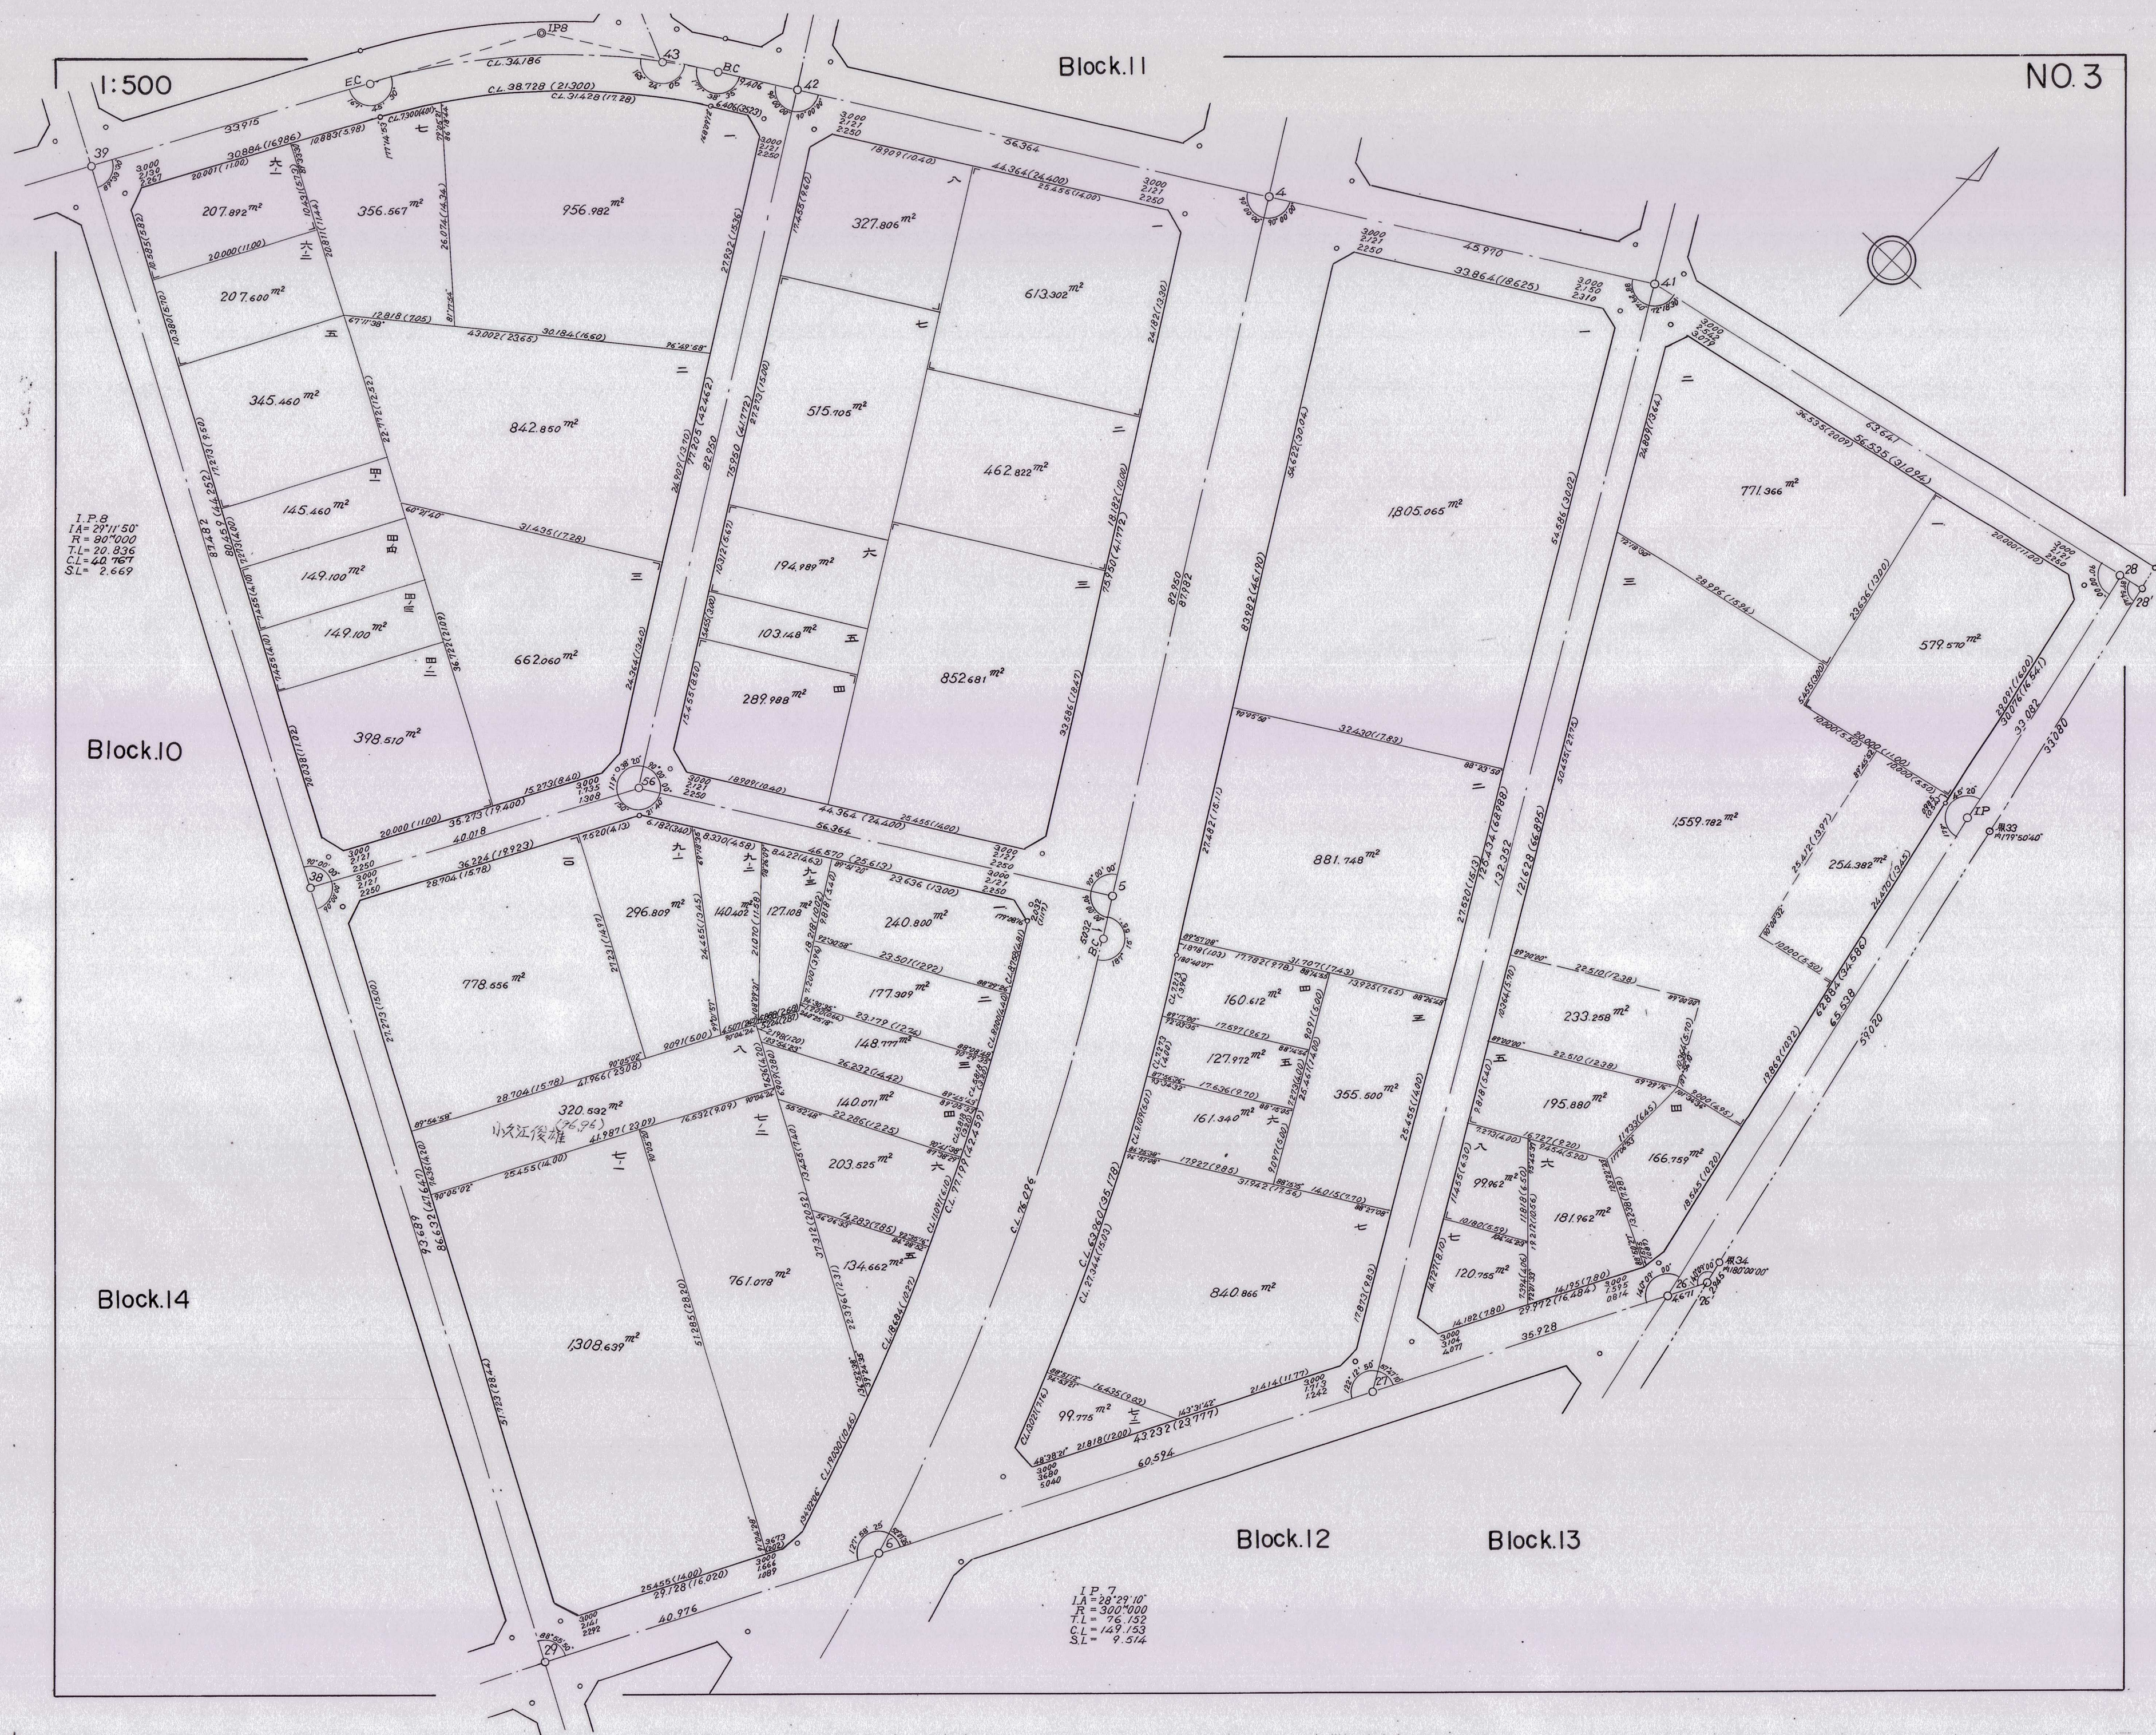


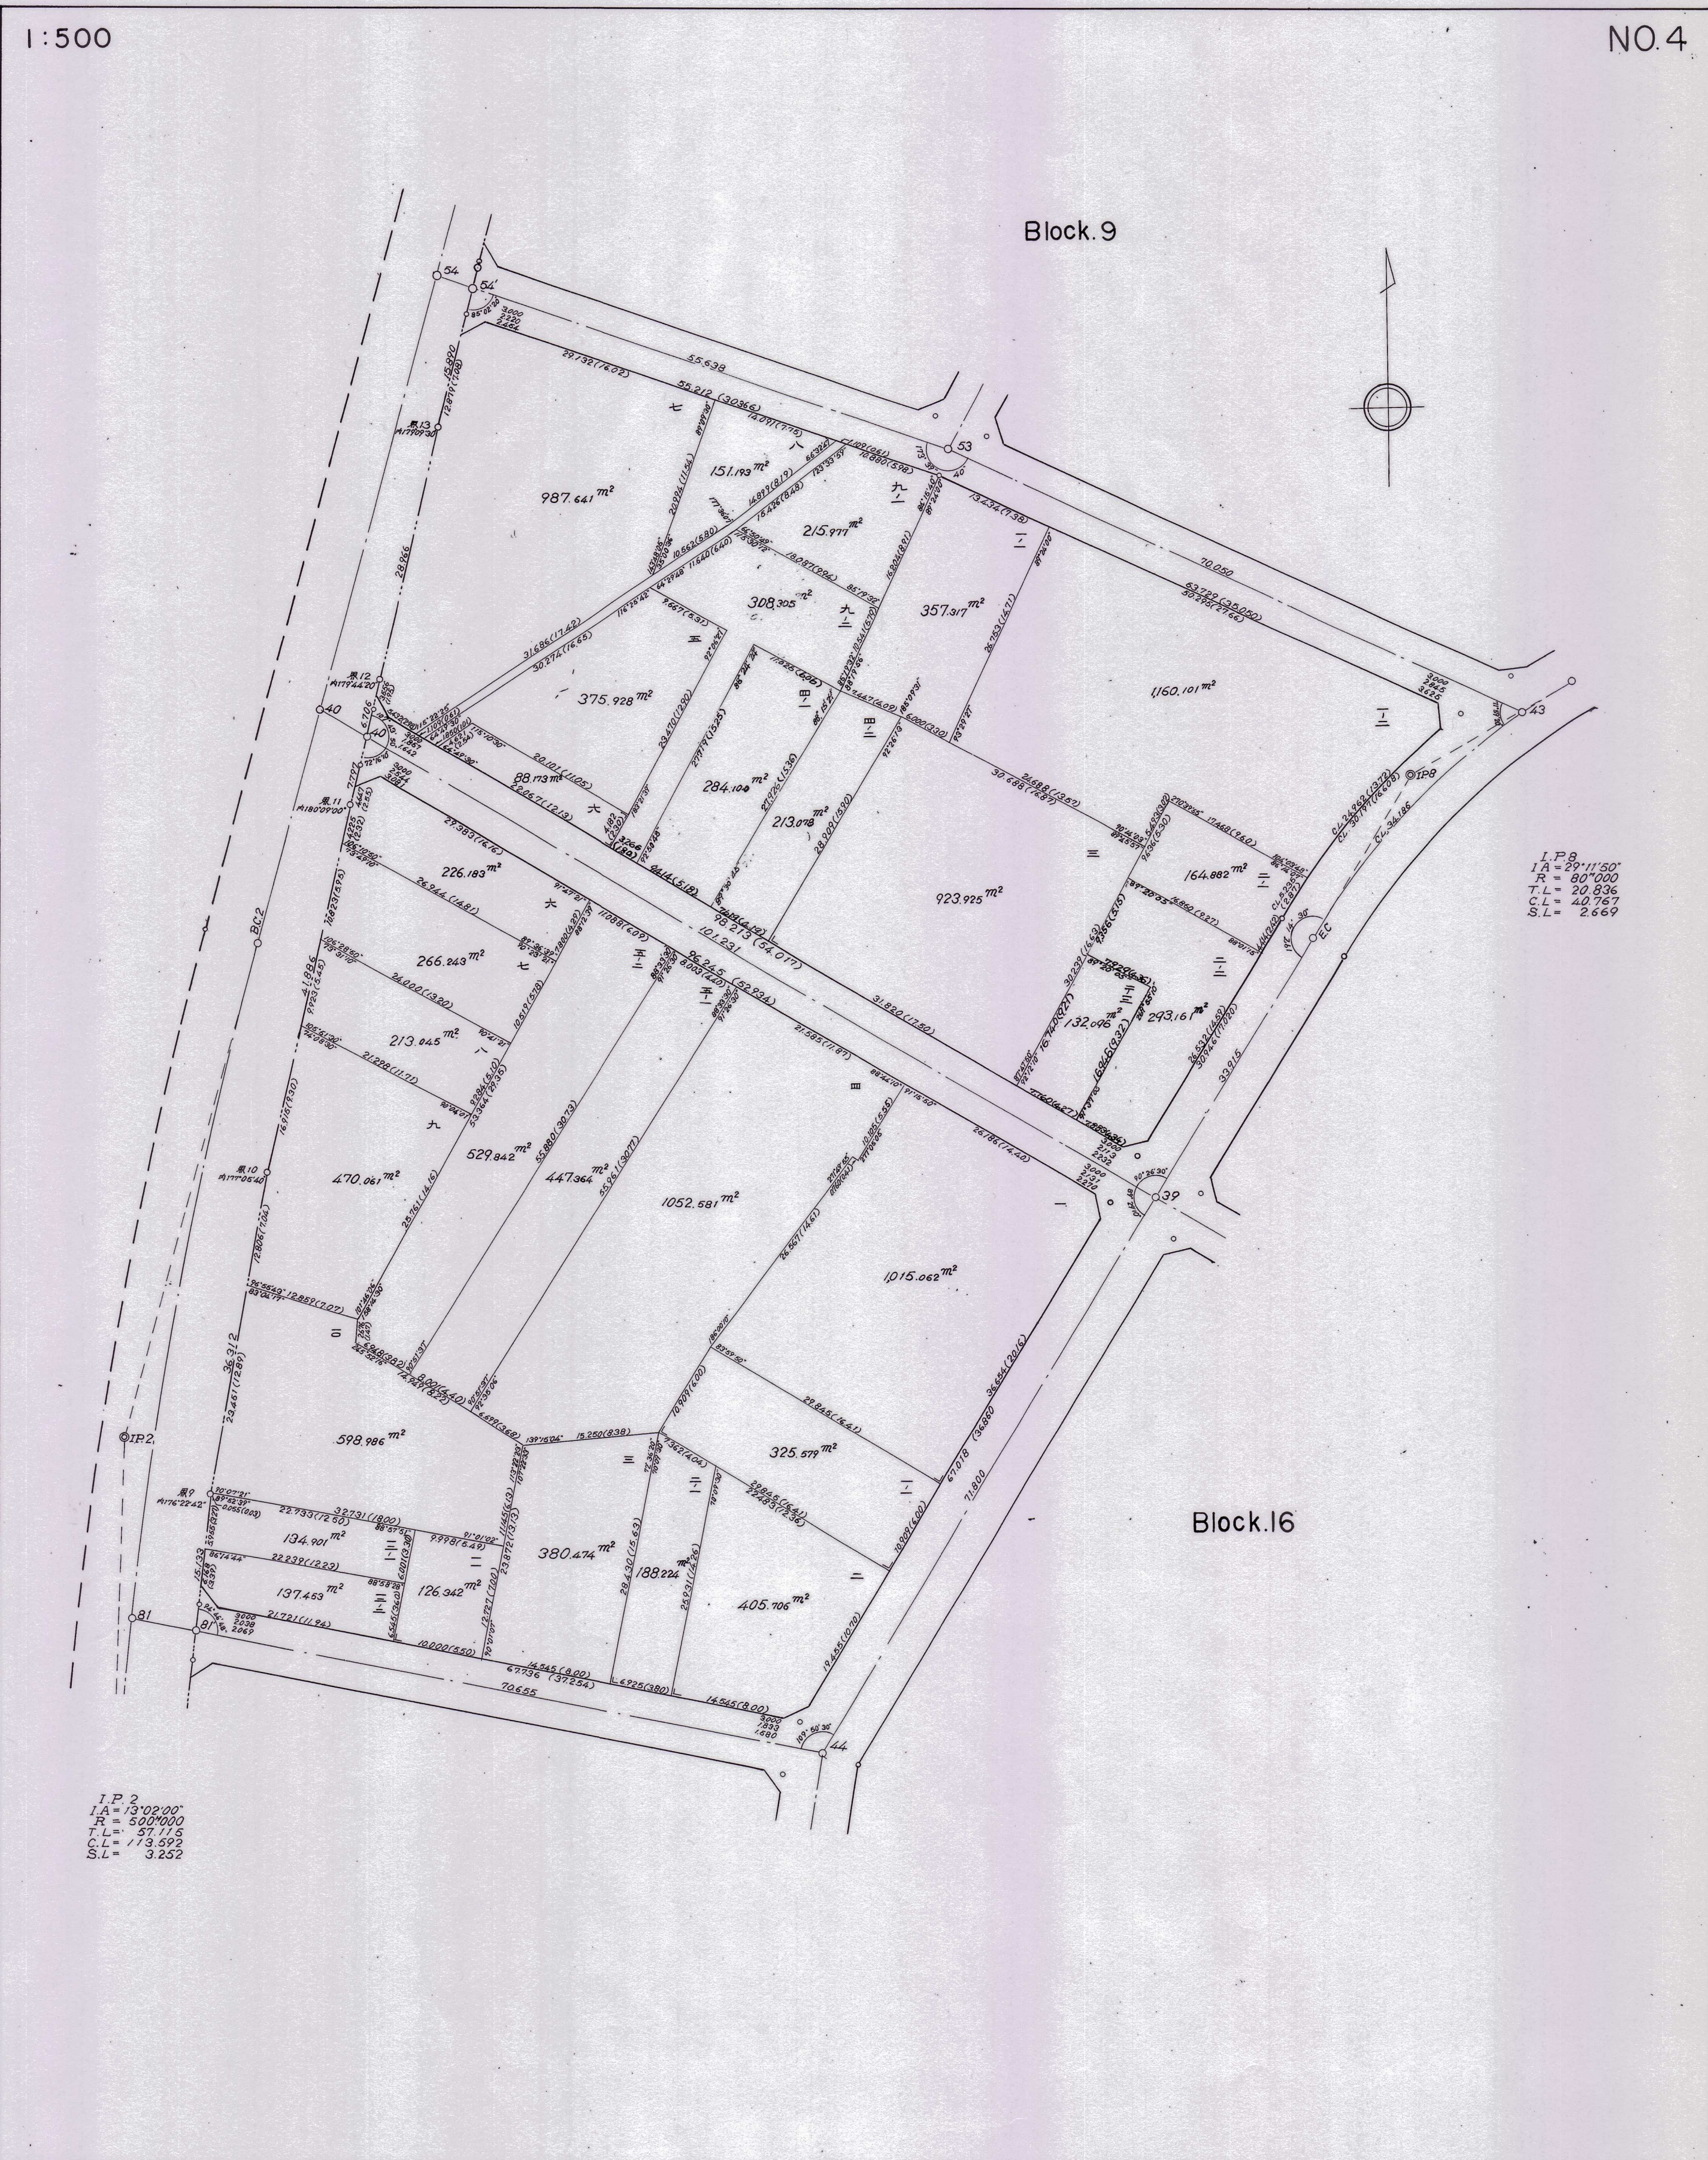

1:500

NO.5

1. P. 2
1. A = 13'02'00"
R = 500'000
T = 31'11.3
C.L. = 11'3.592
S.L. = 3.252

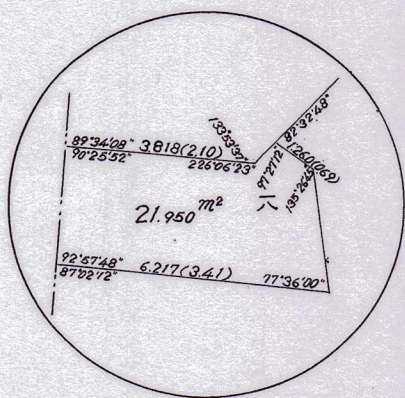

Block.17