


1:500

NO. 11

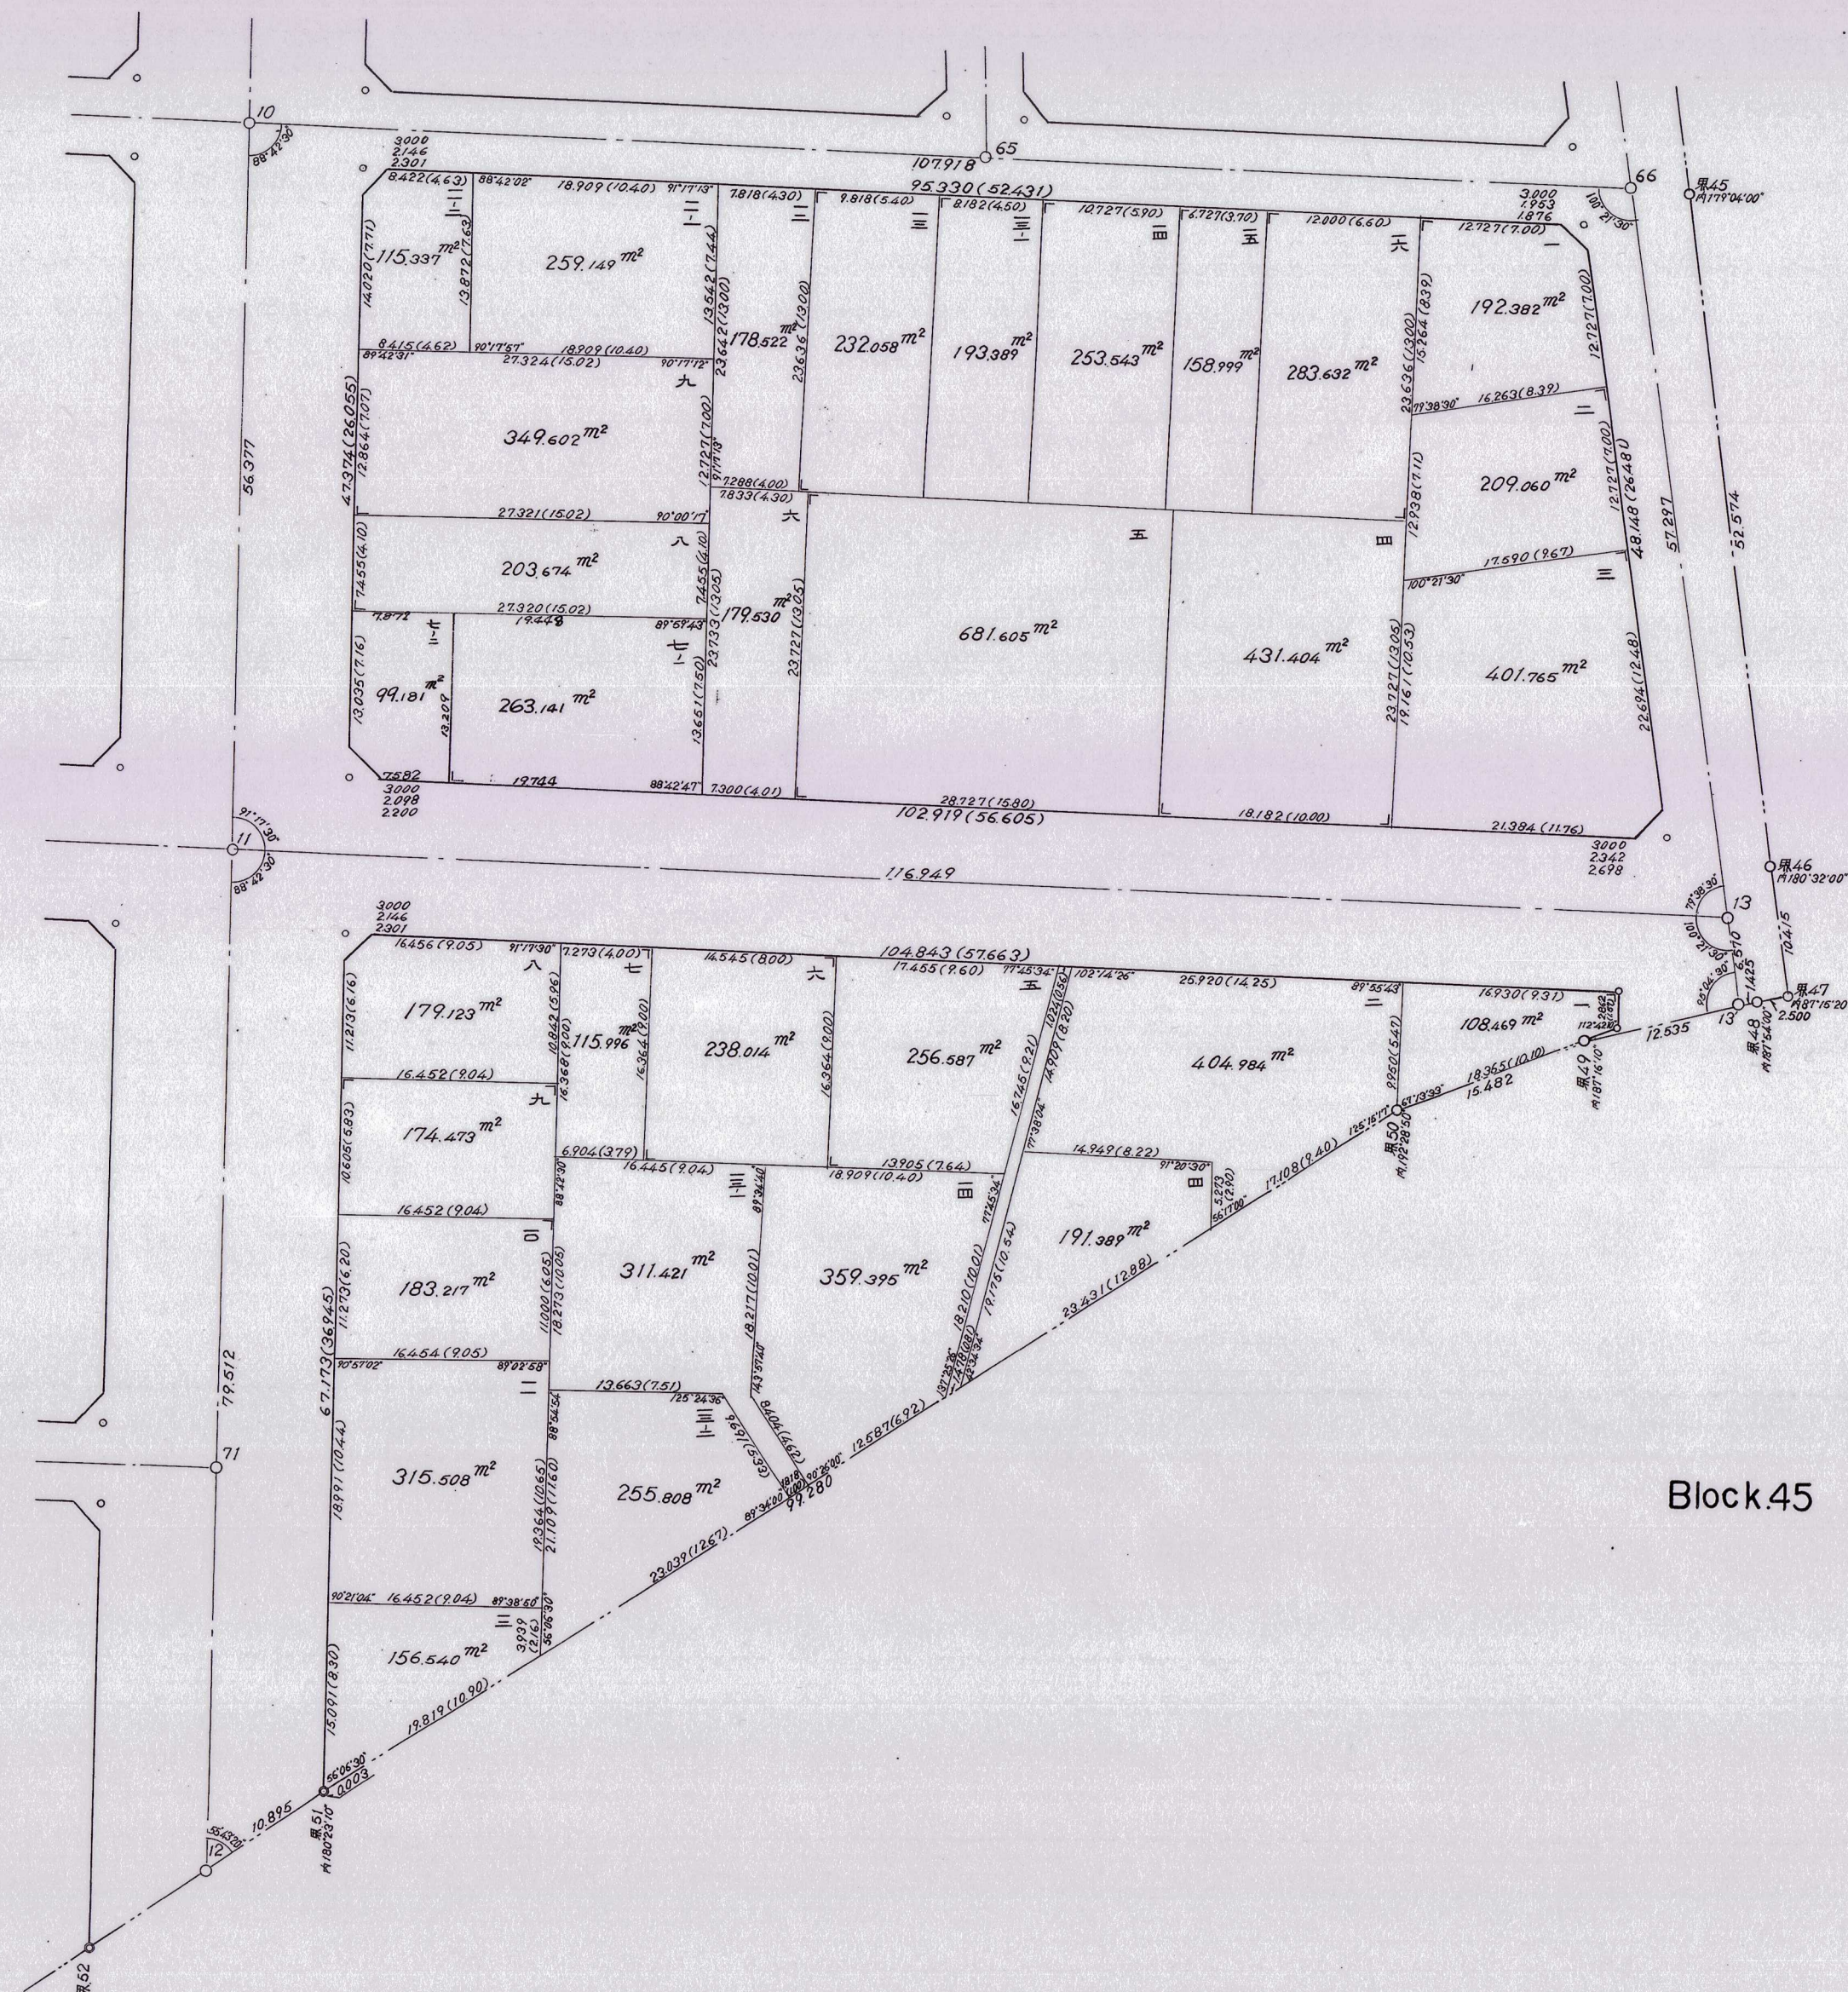




NO.12










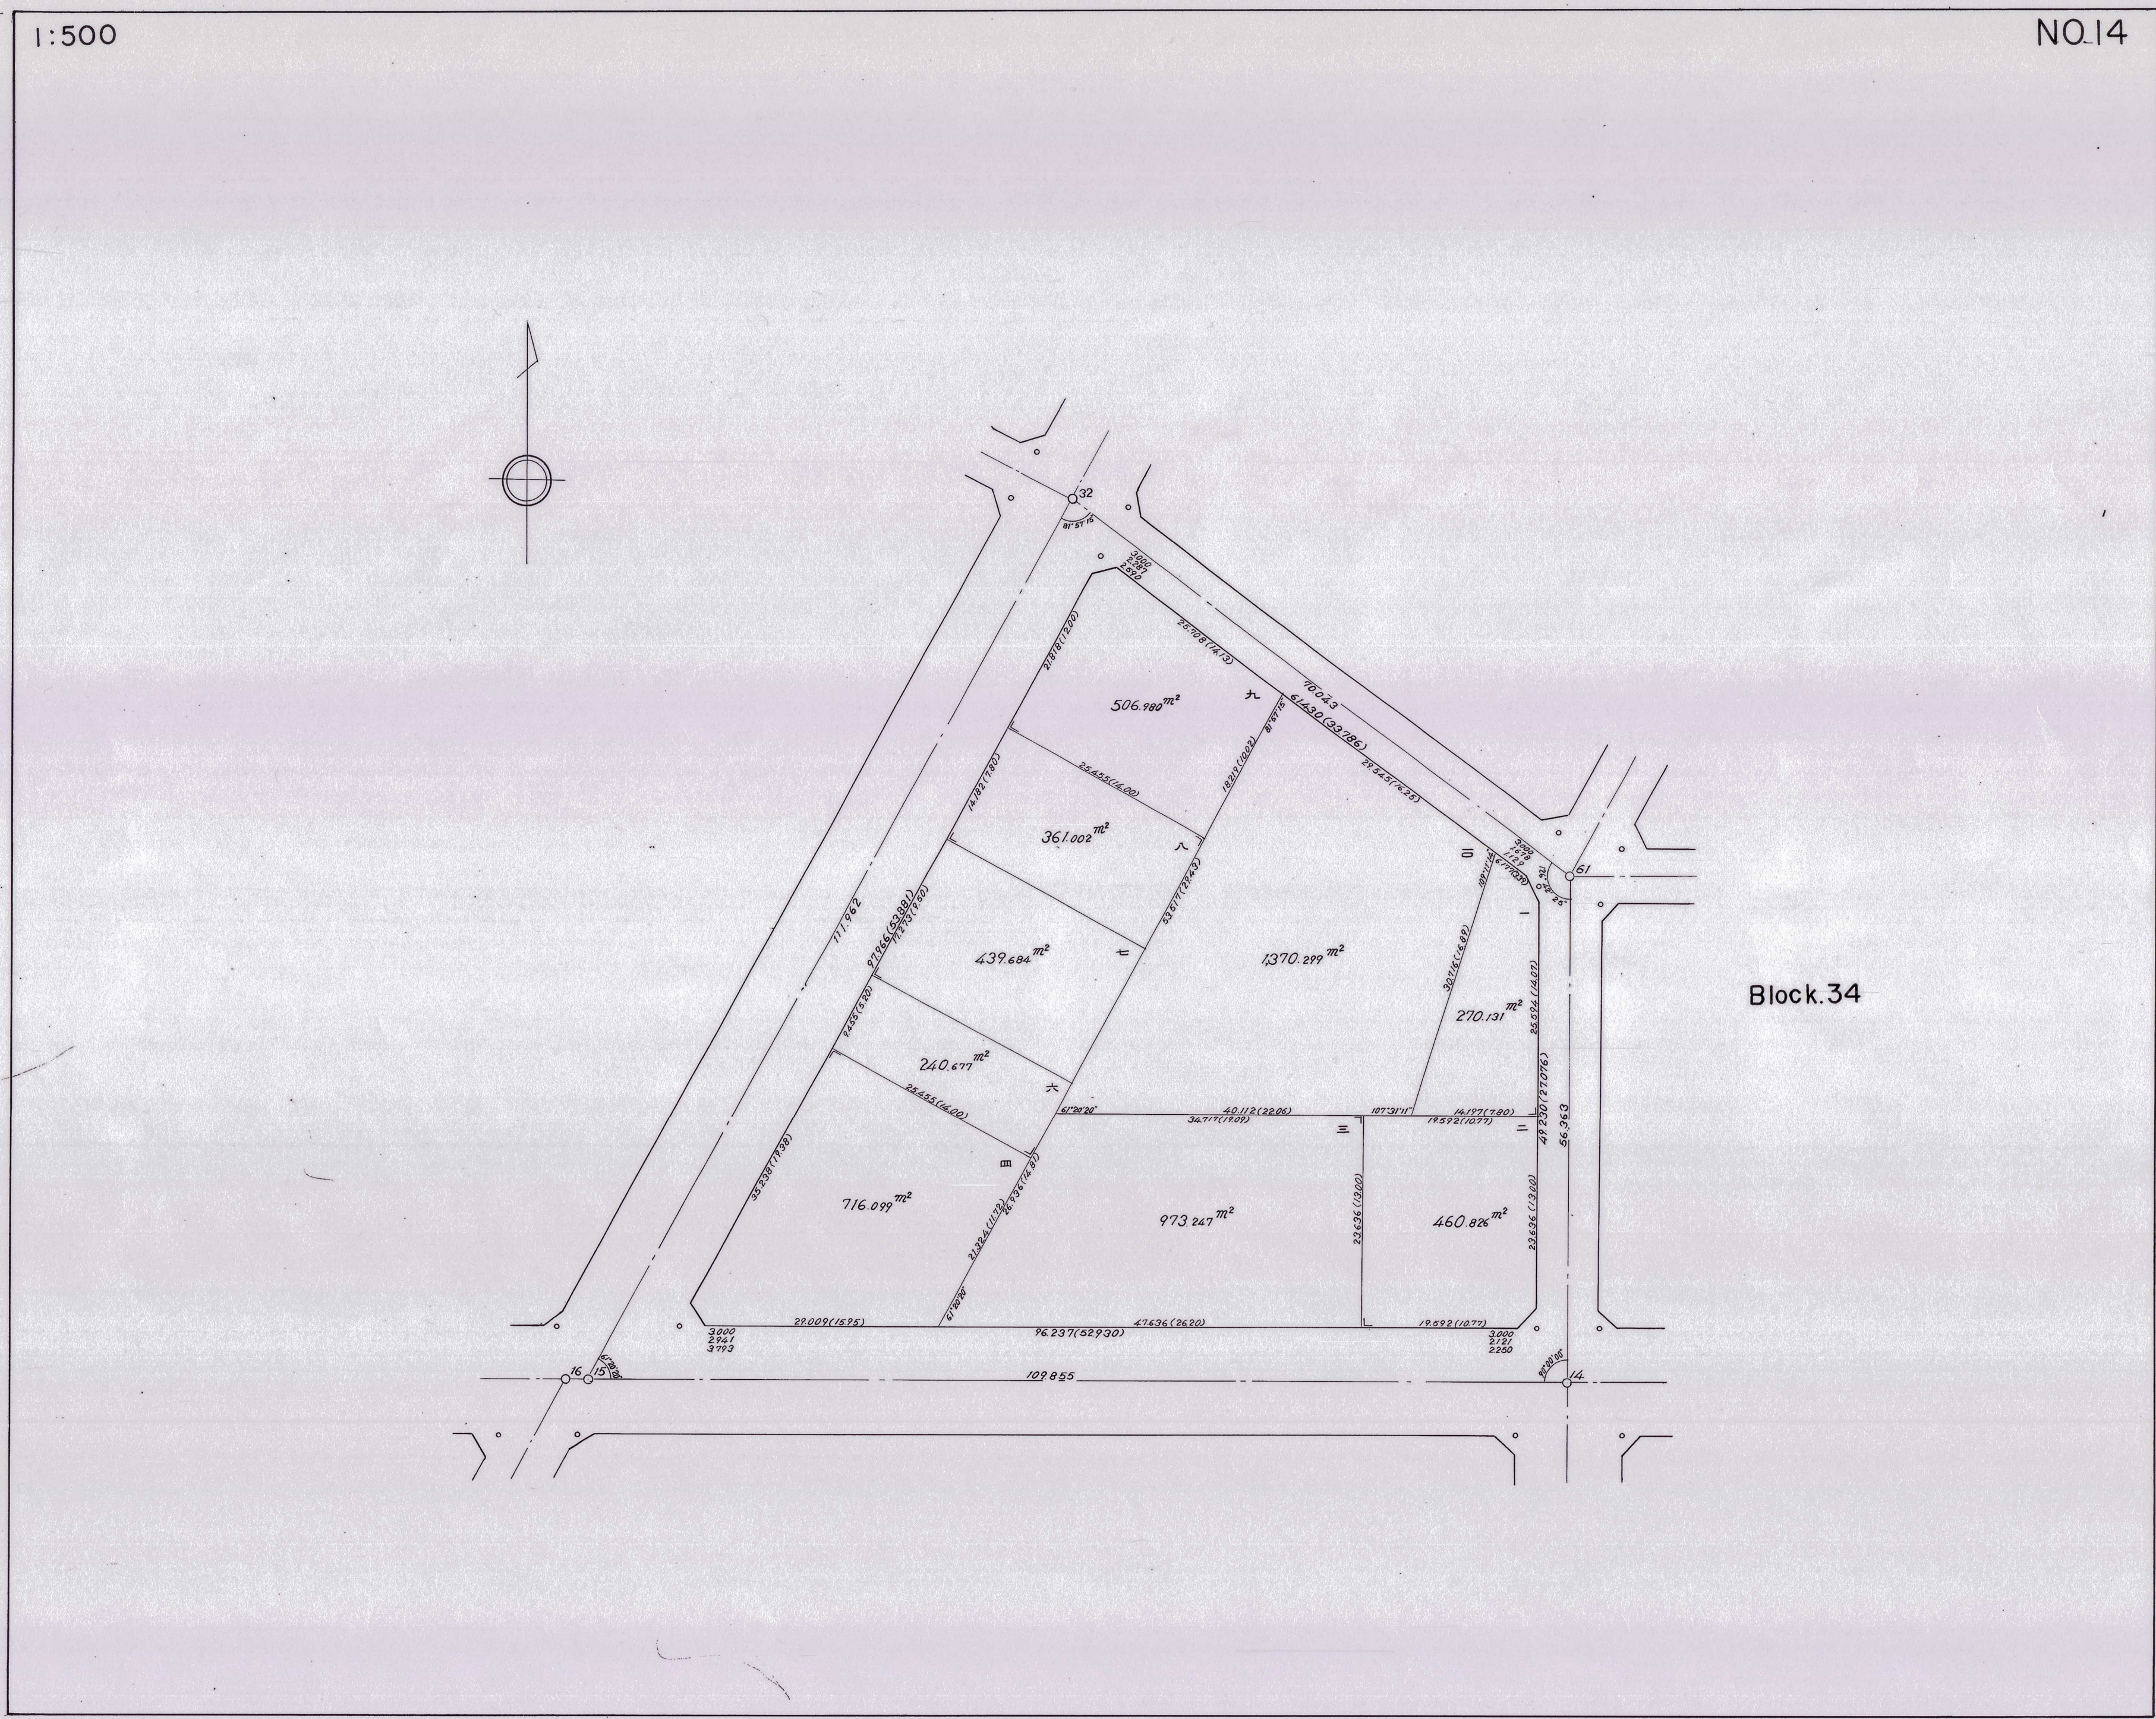



1:500

NO.15

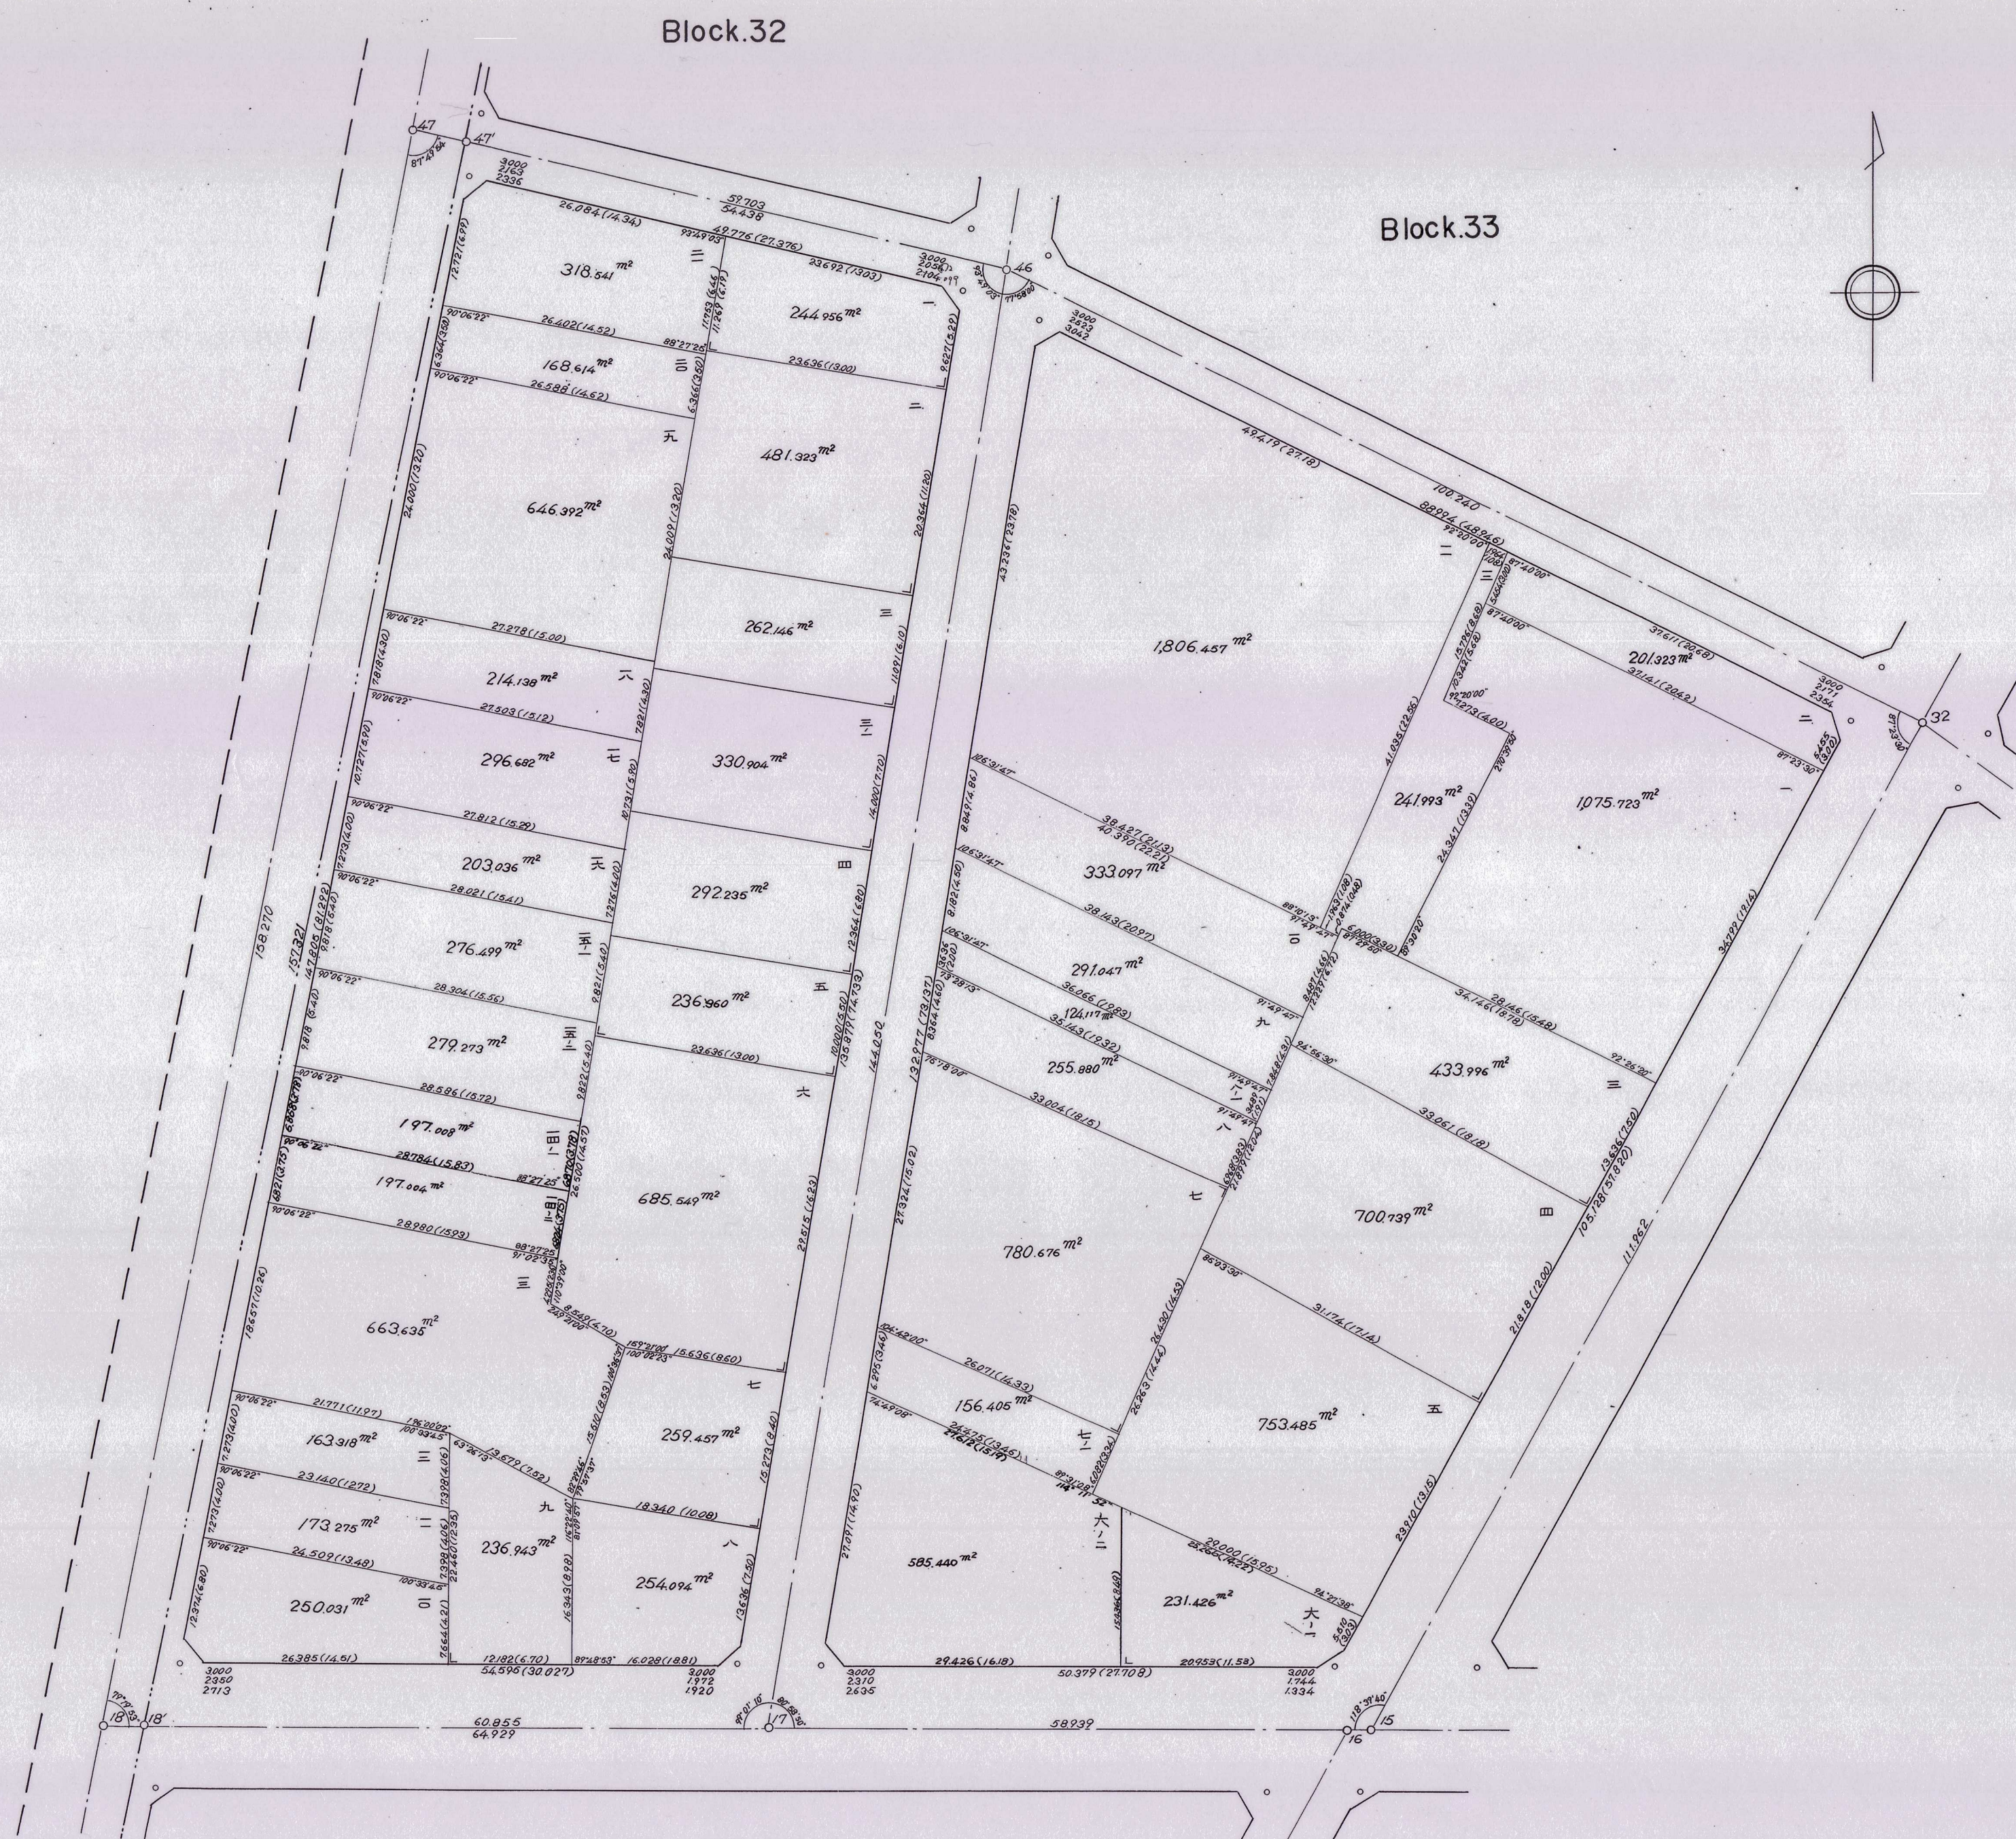



1:500

NO.16

