




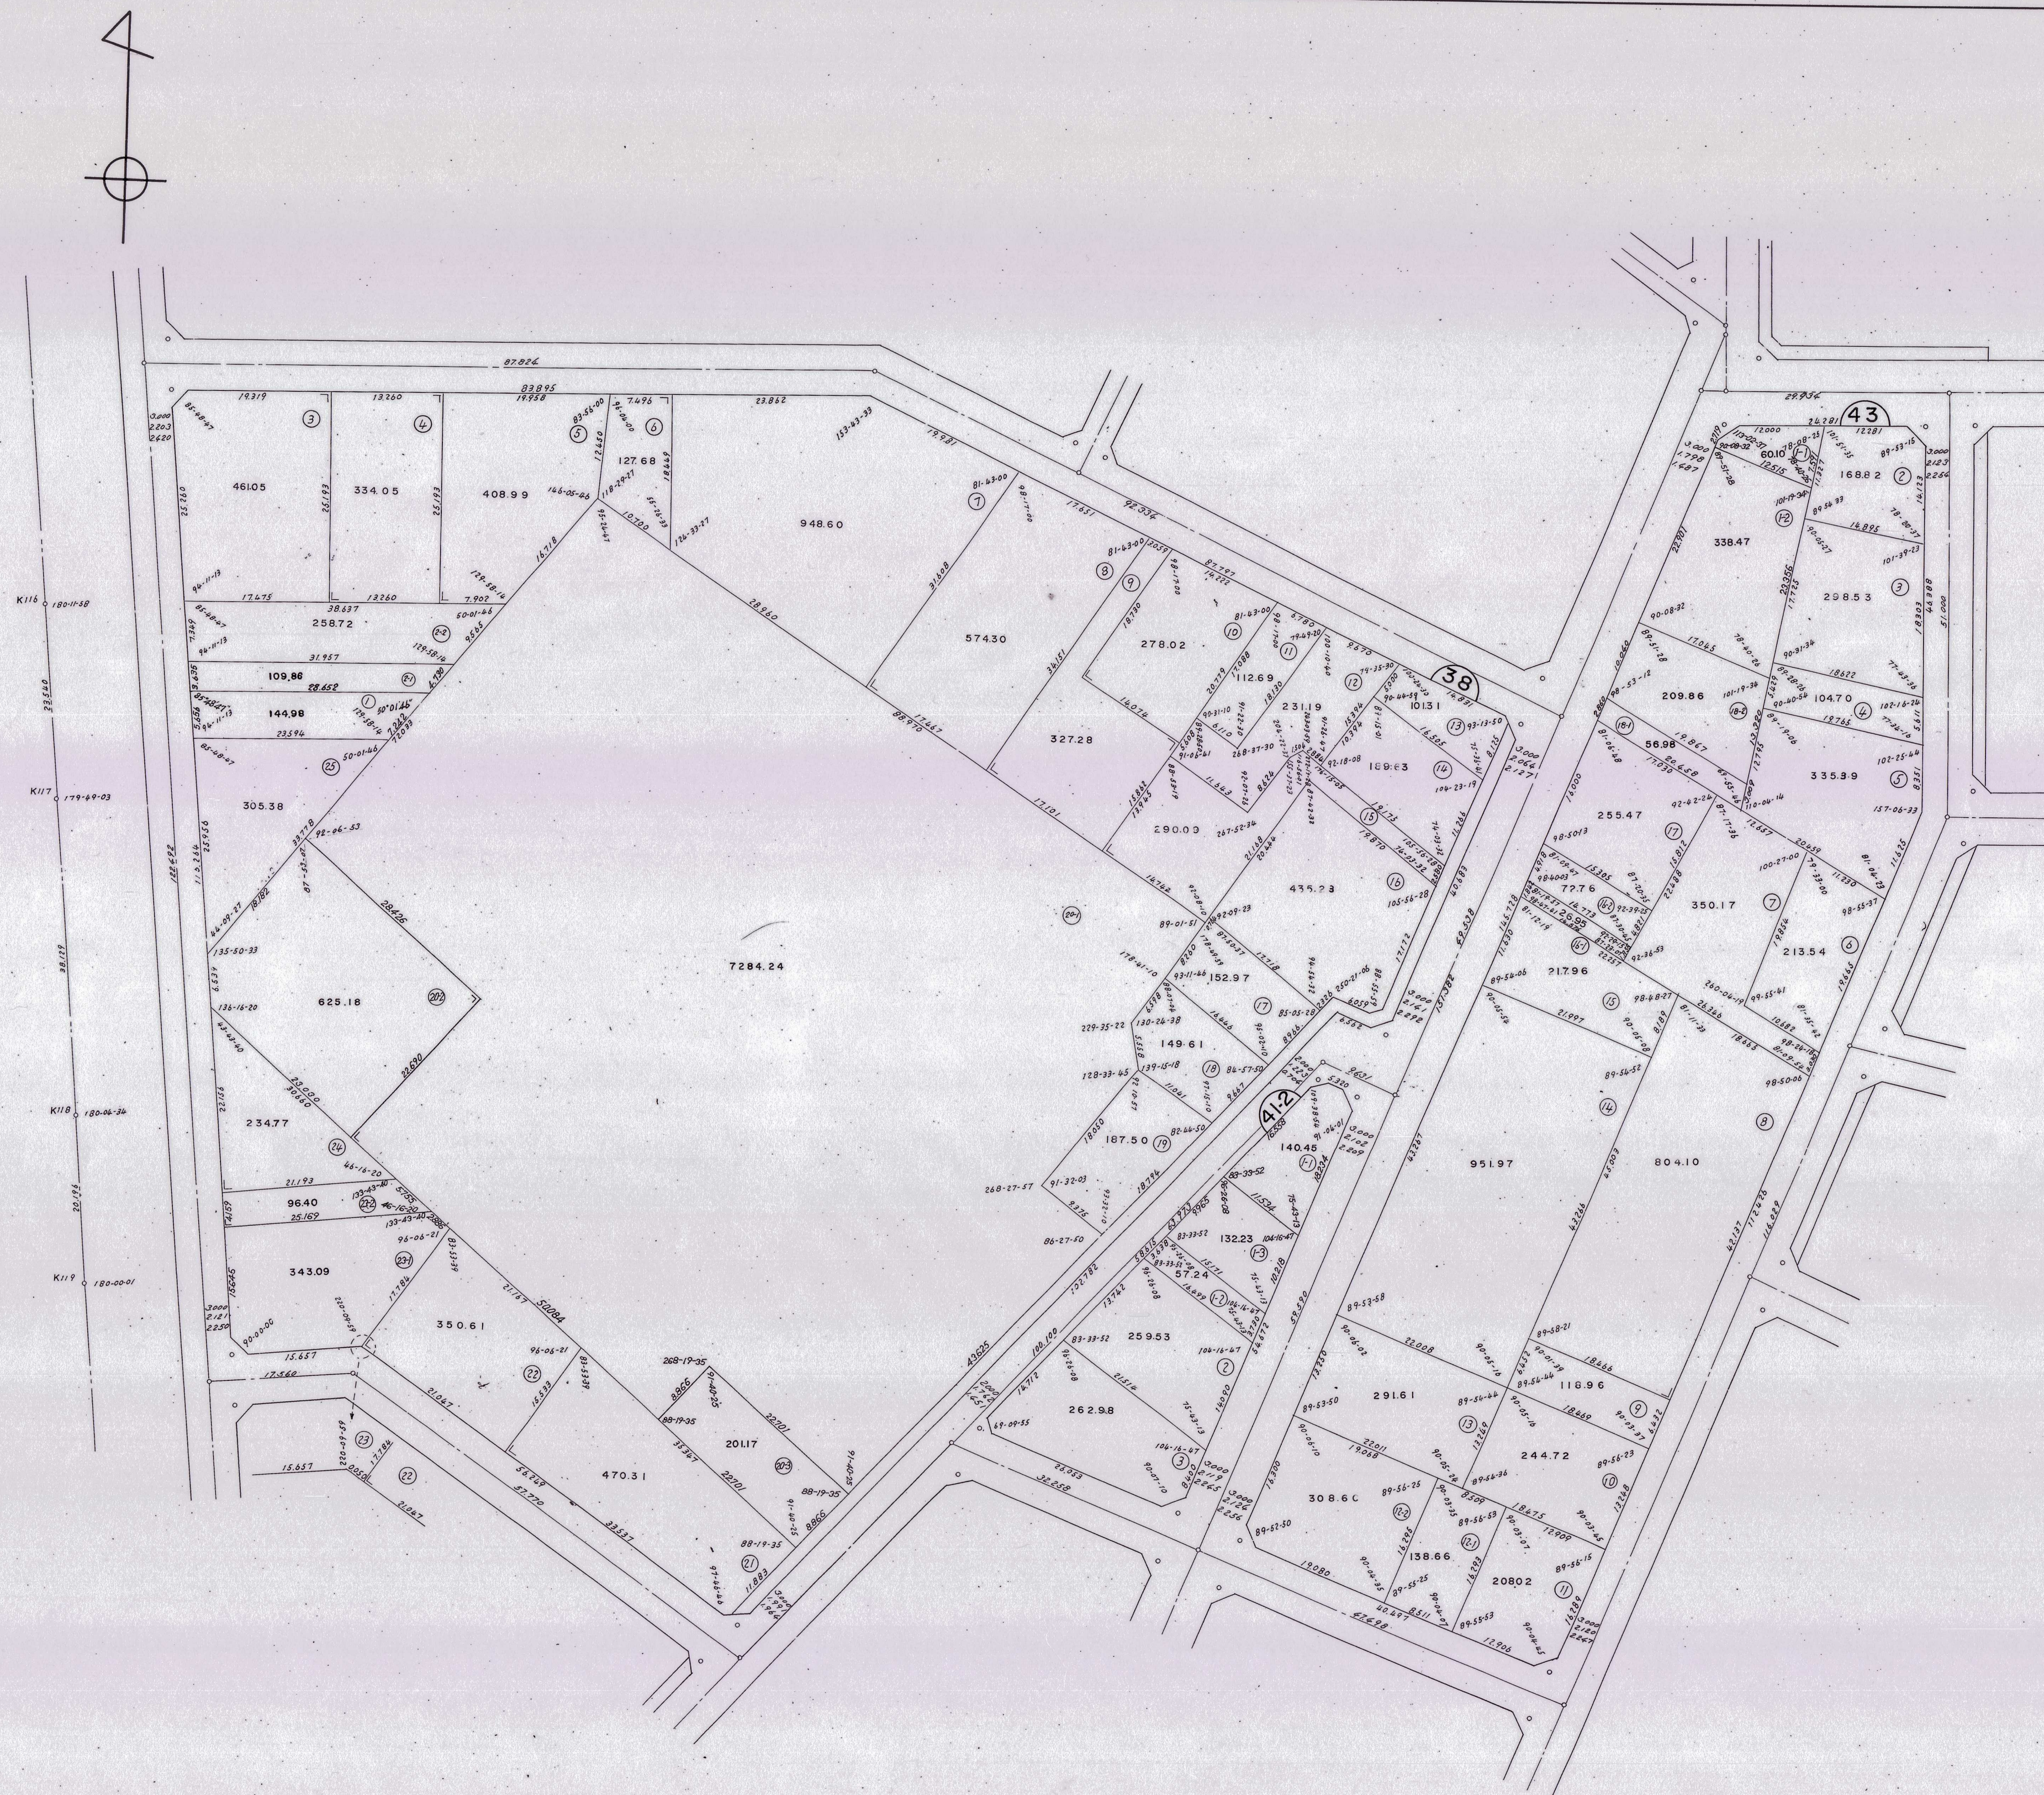



S = 1:500

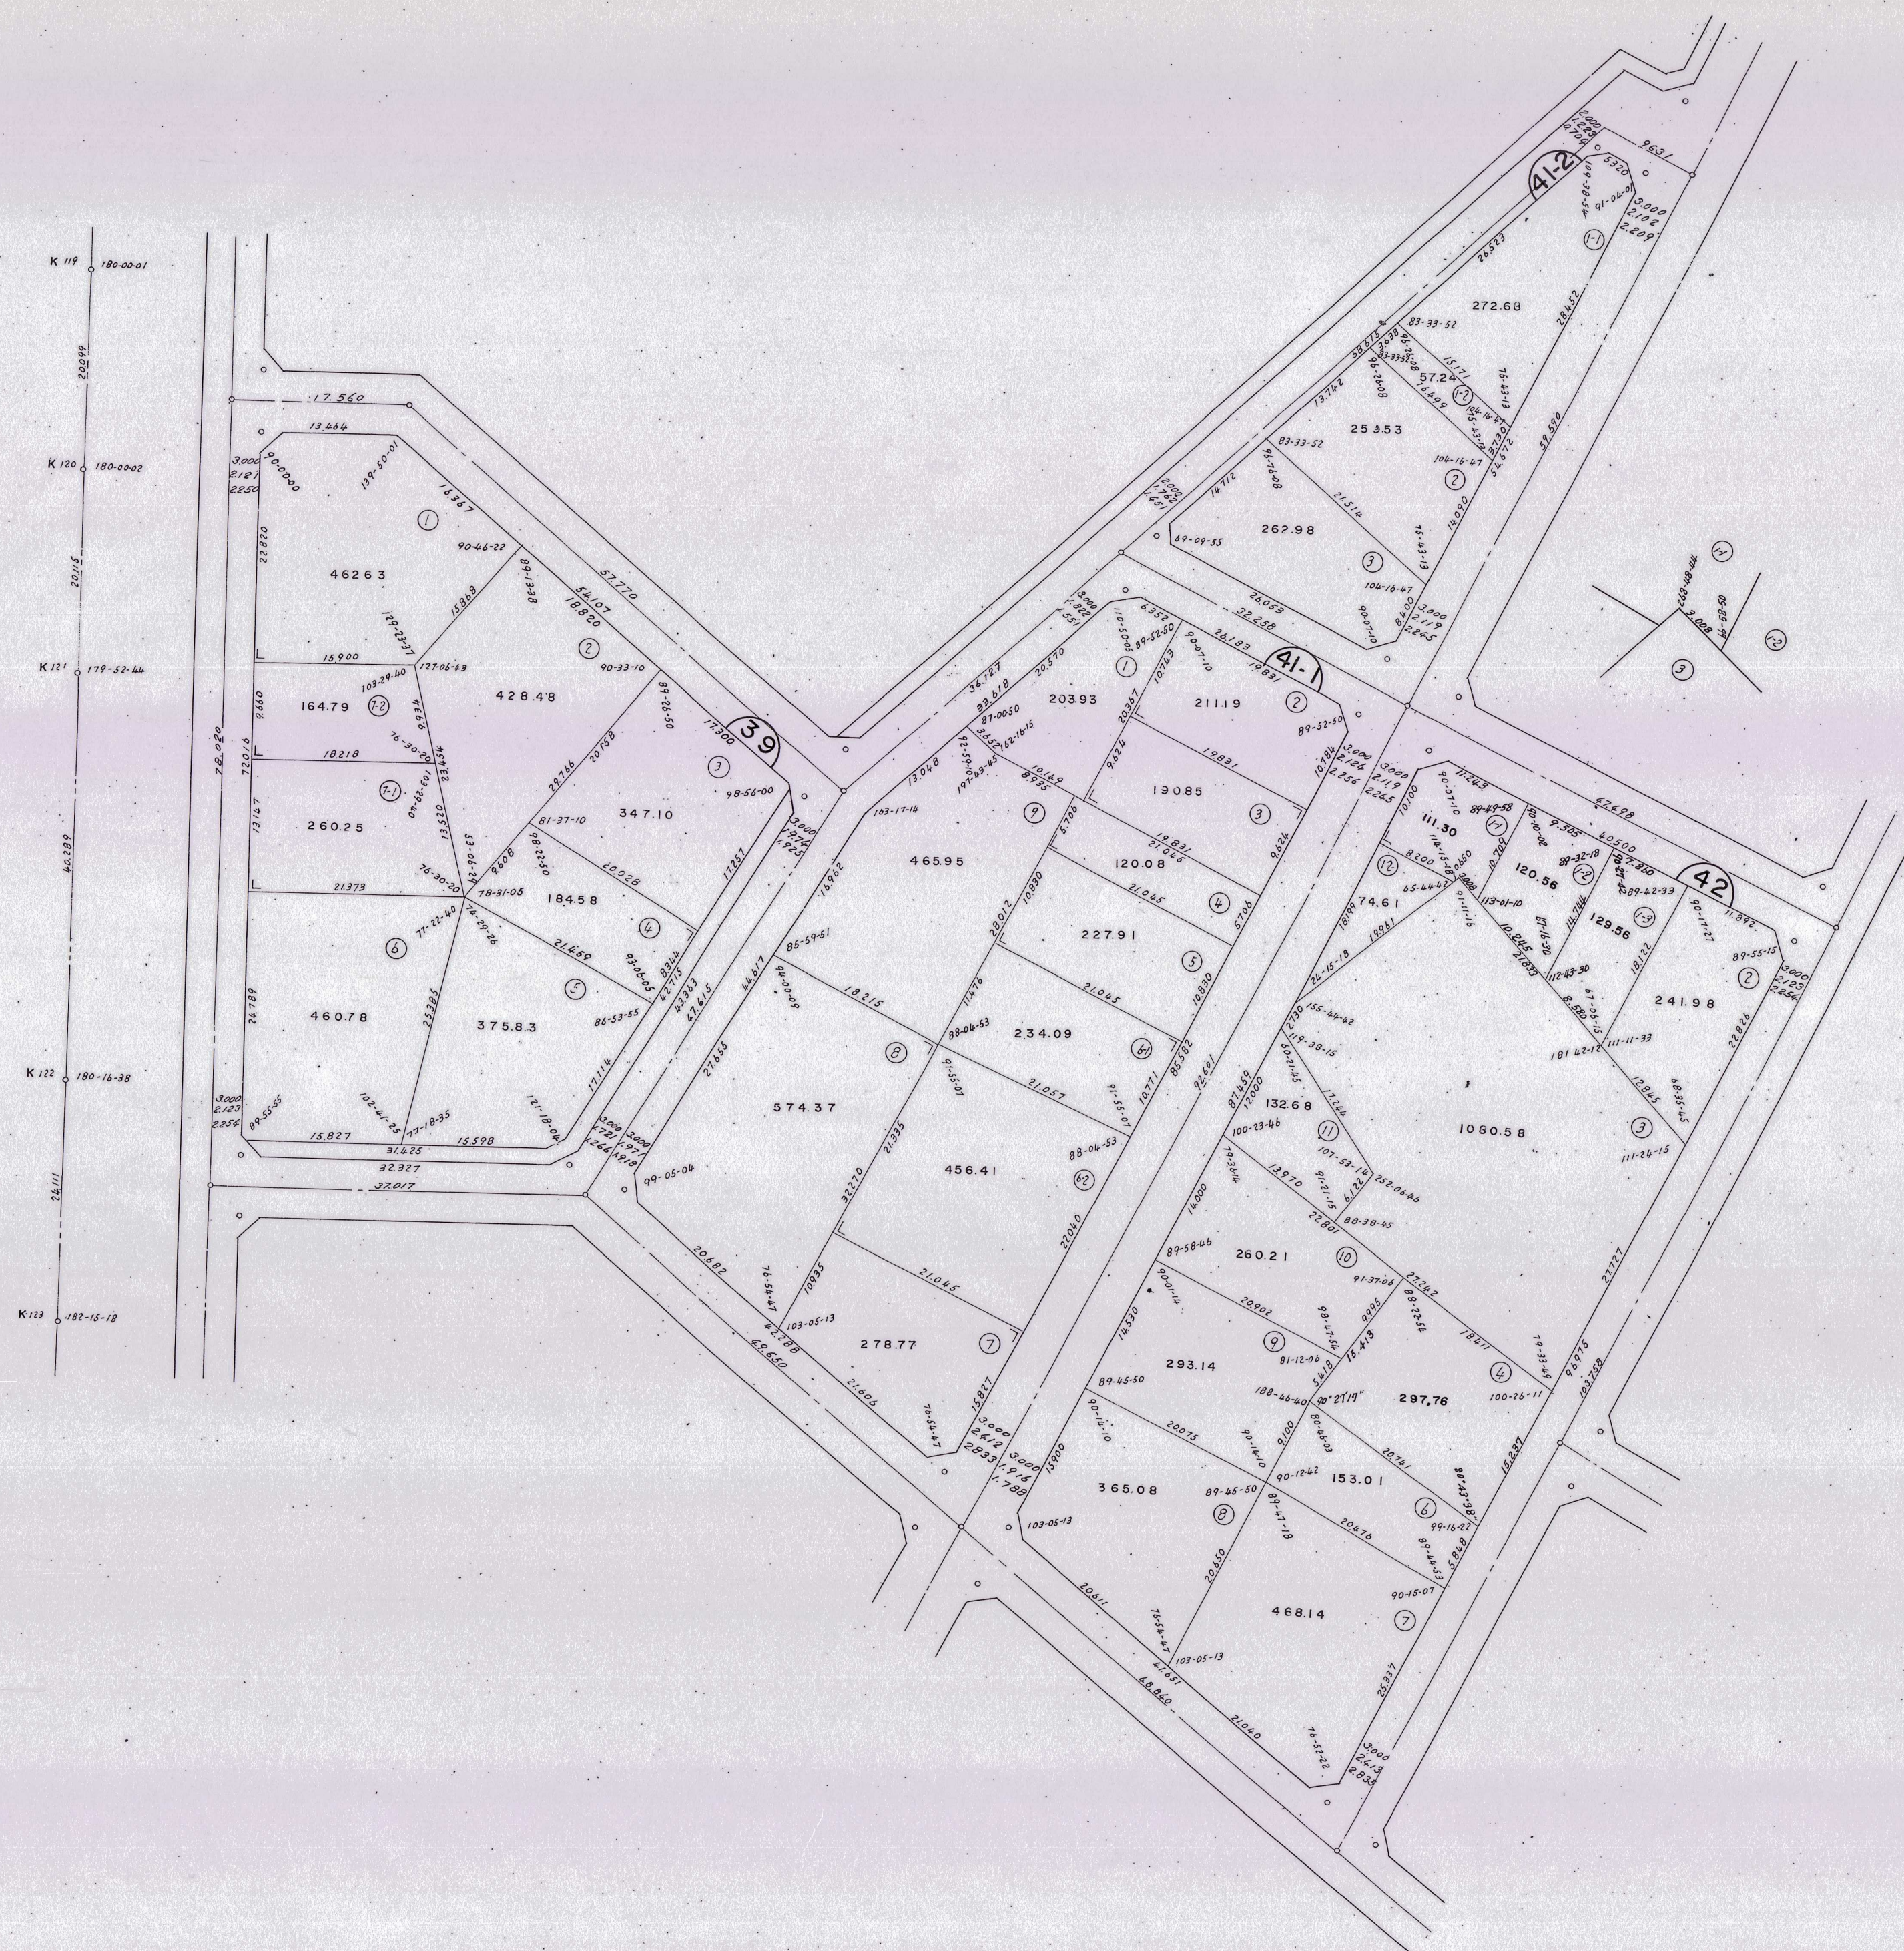

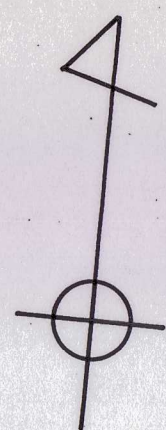

S = 1:500

NO.26-13

