


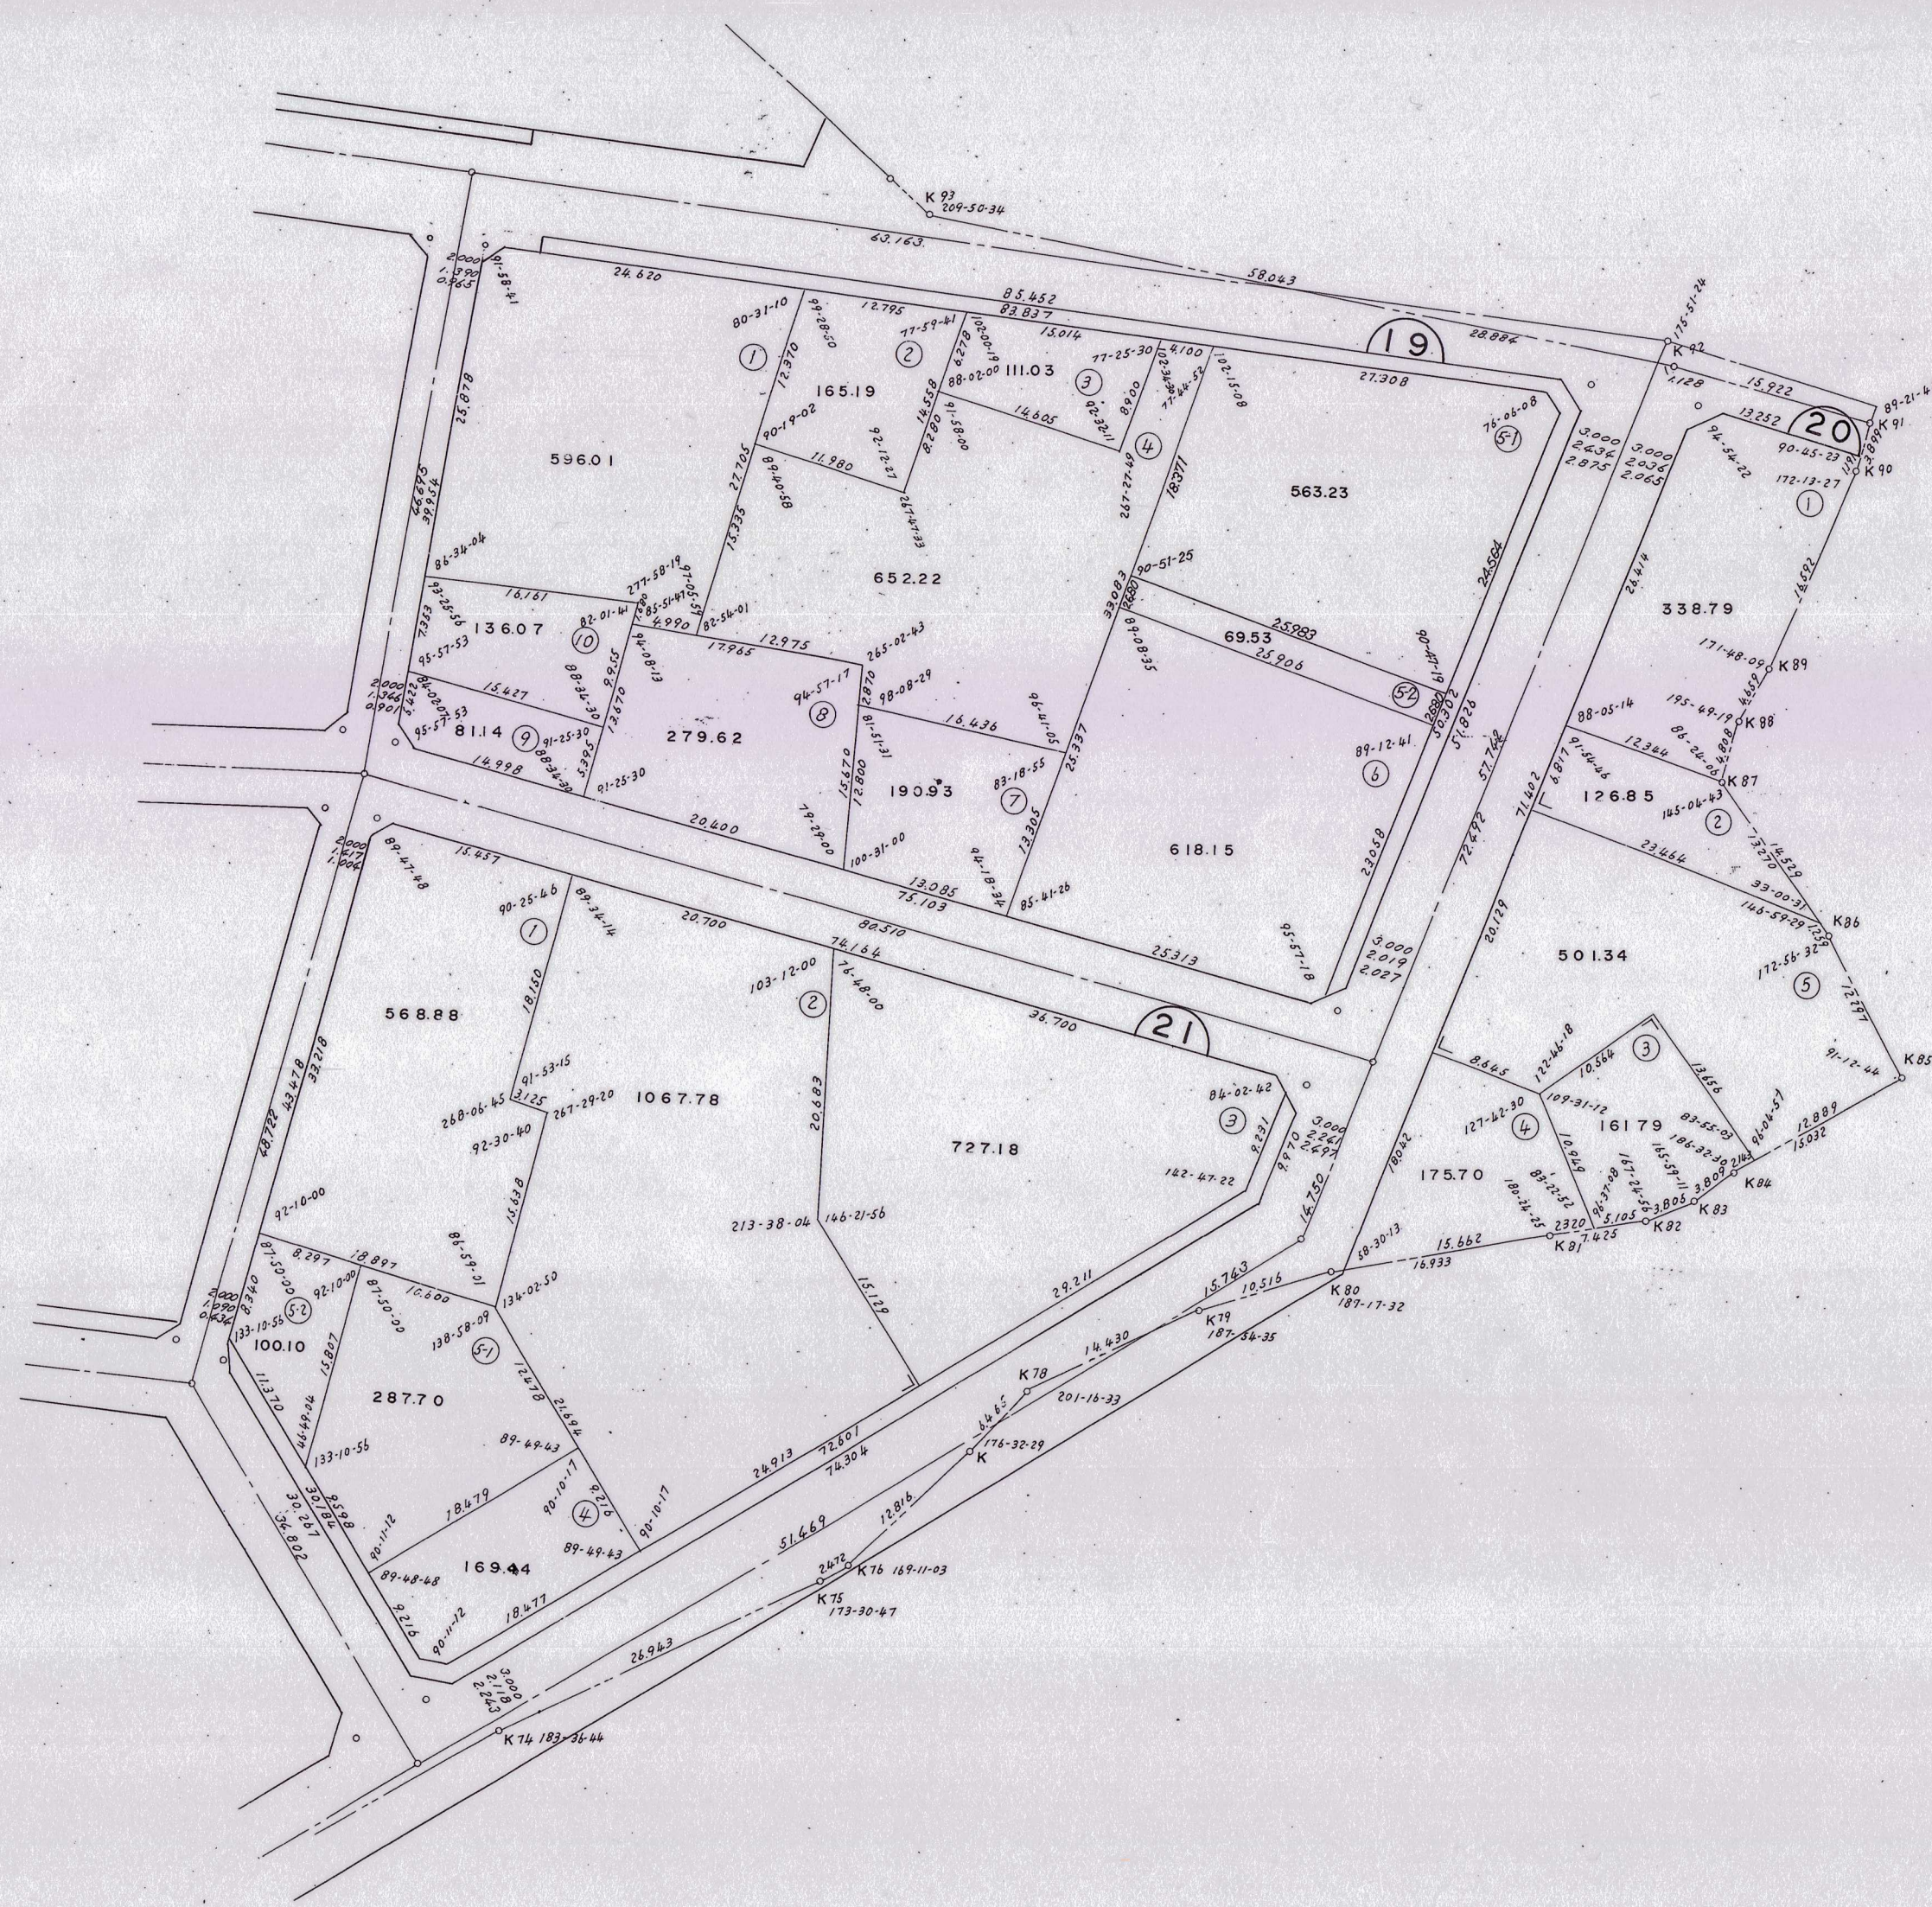


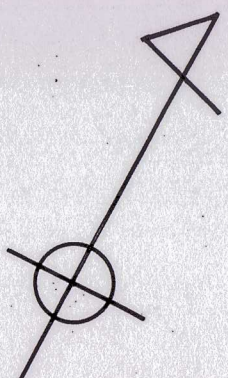


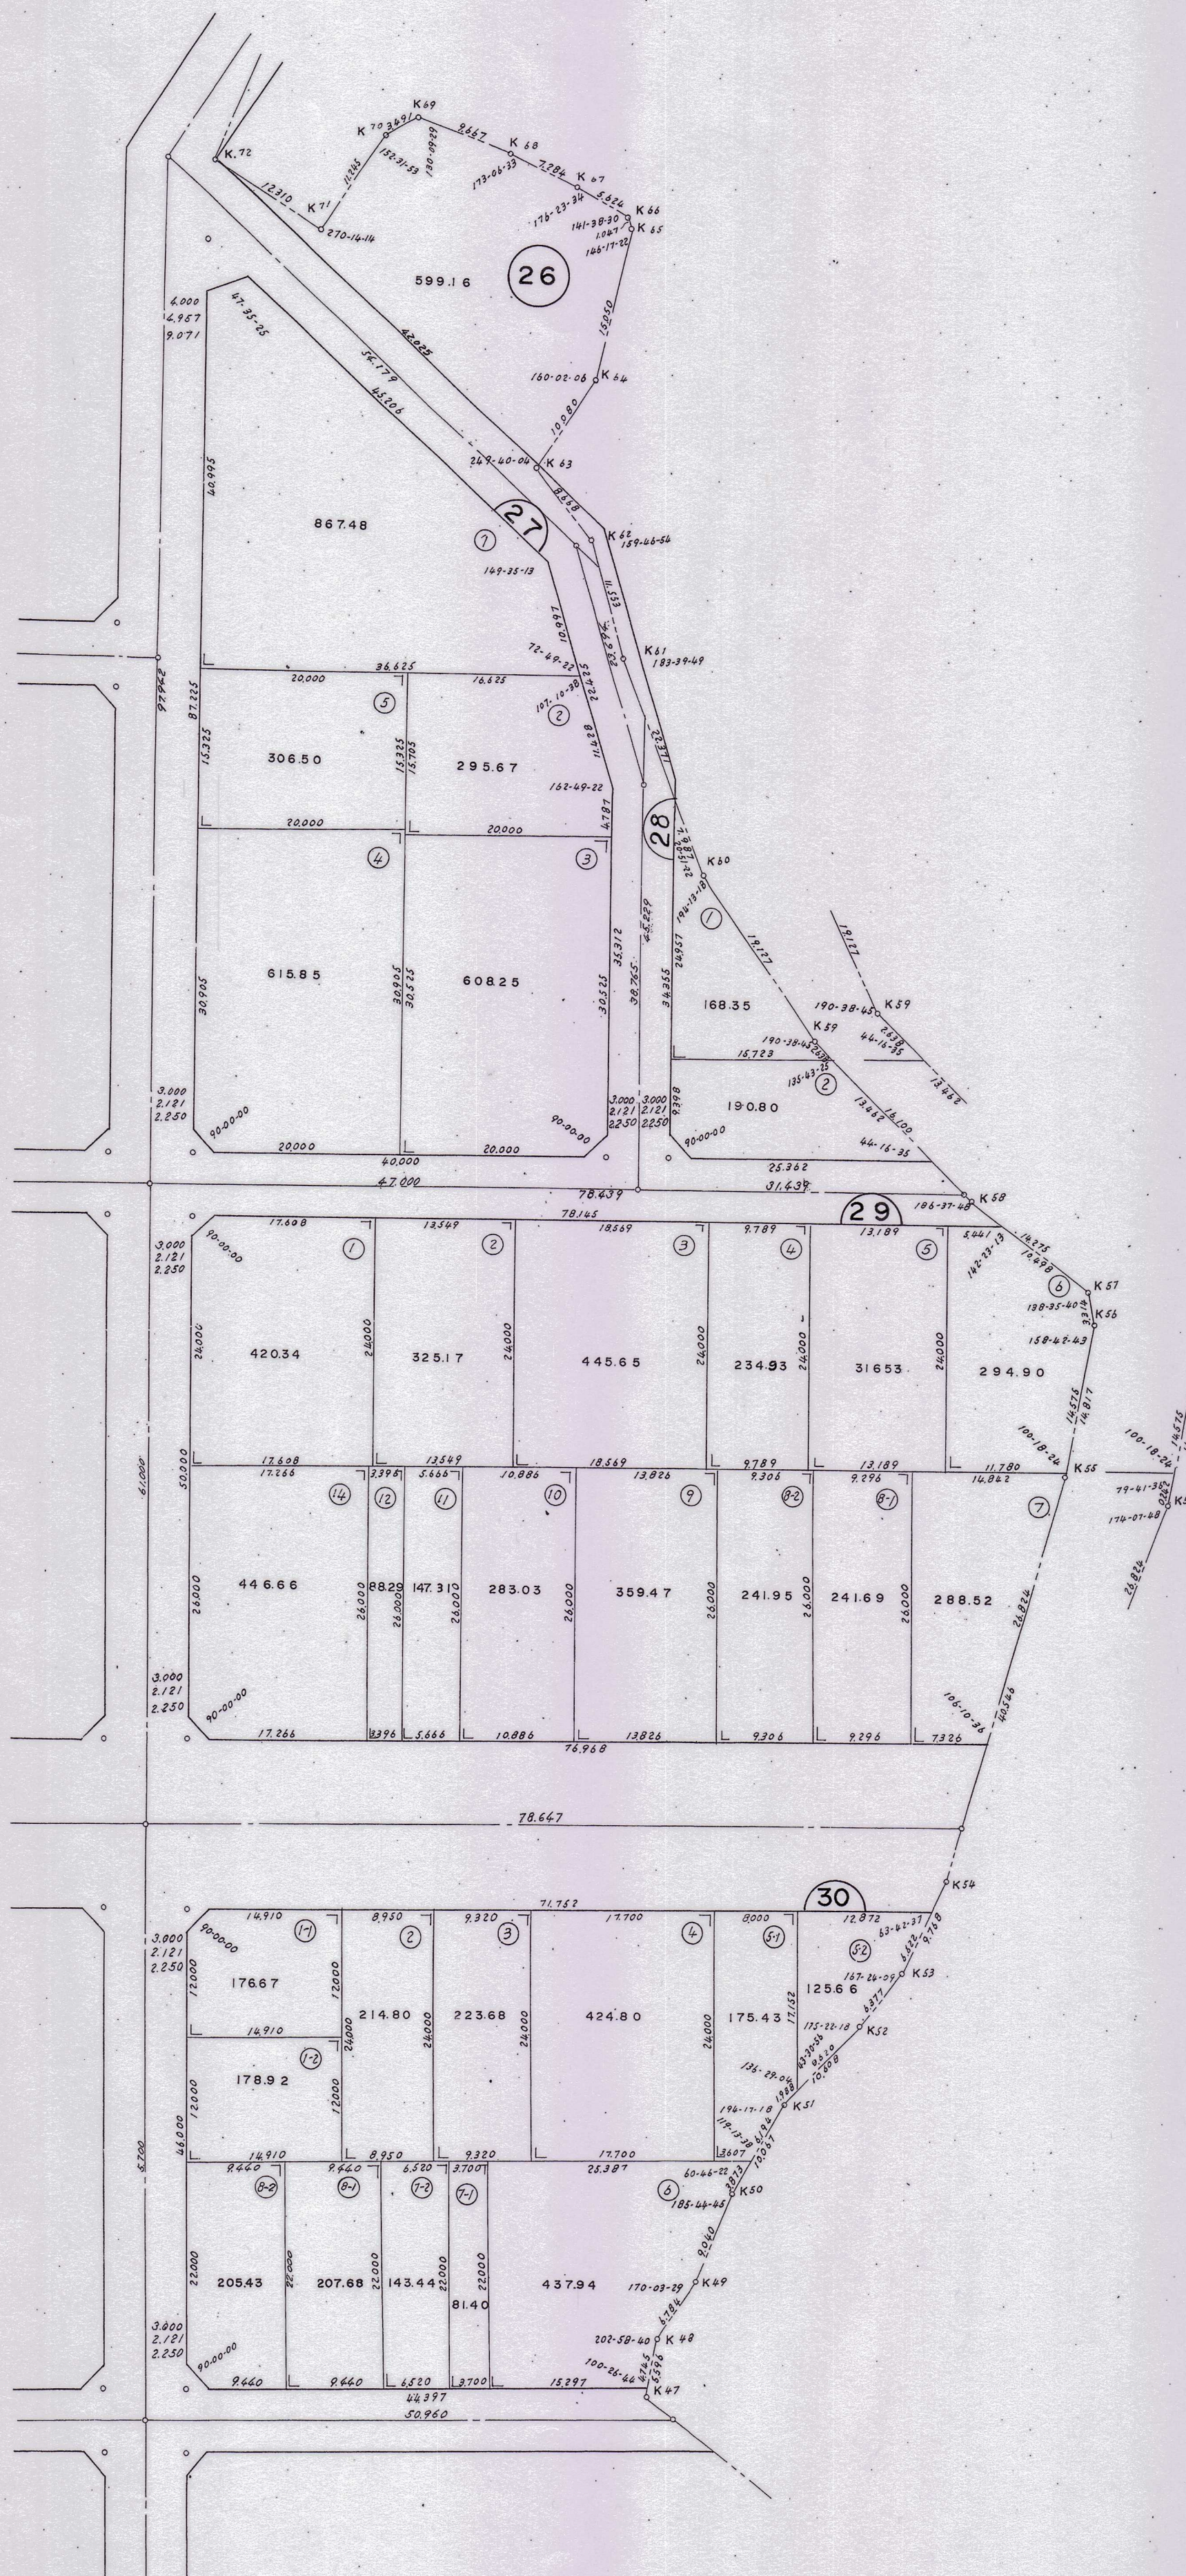


S=1:500

NO.26-7

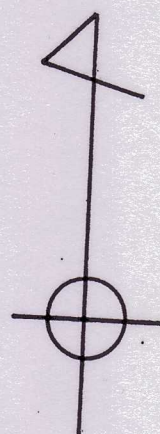



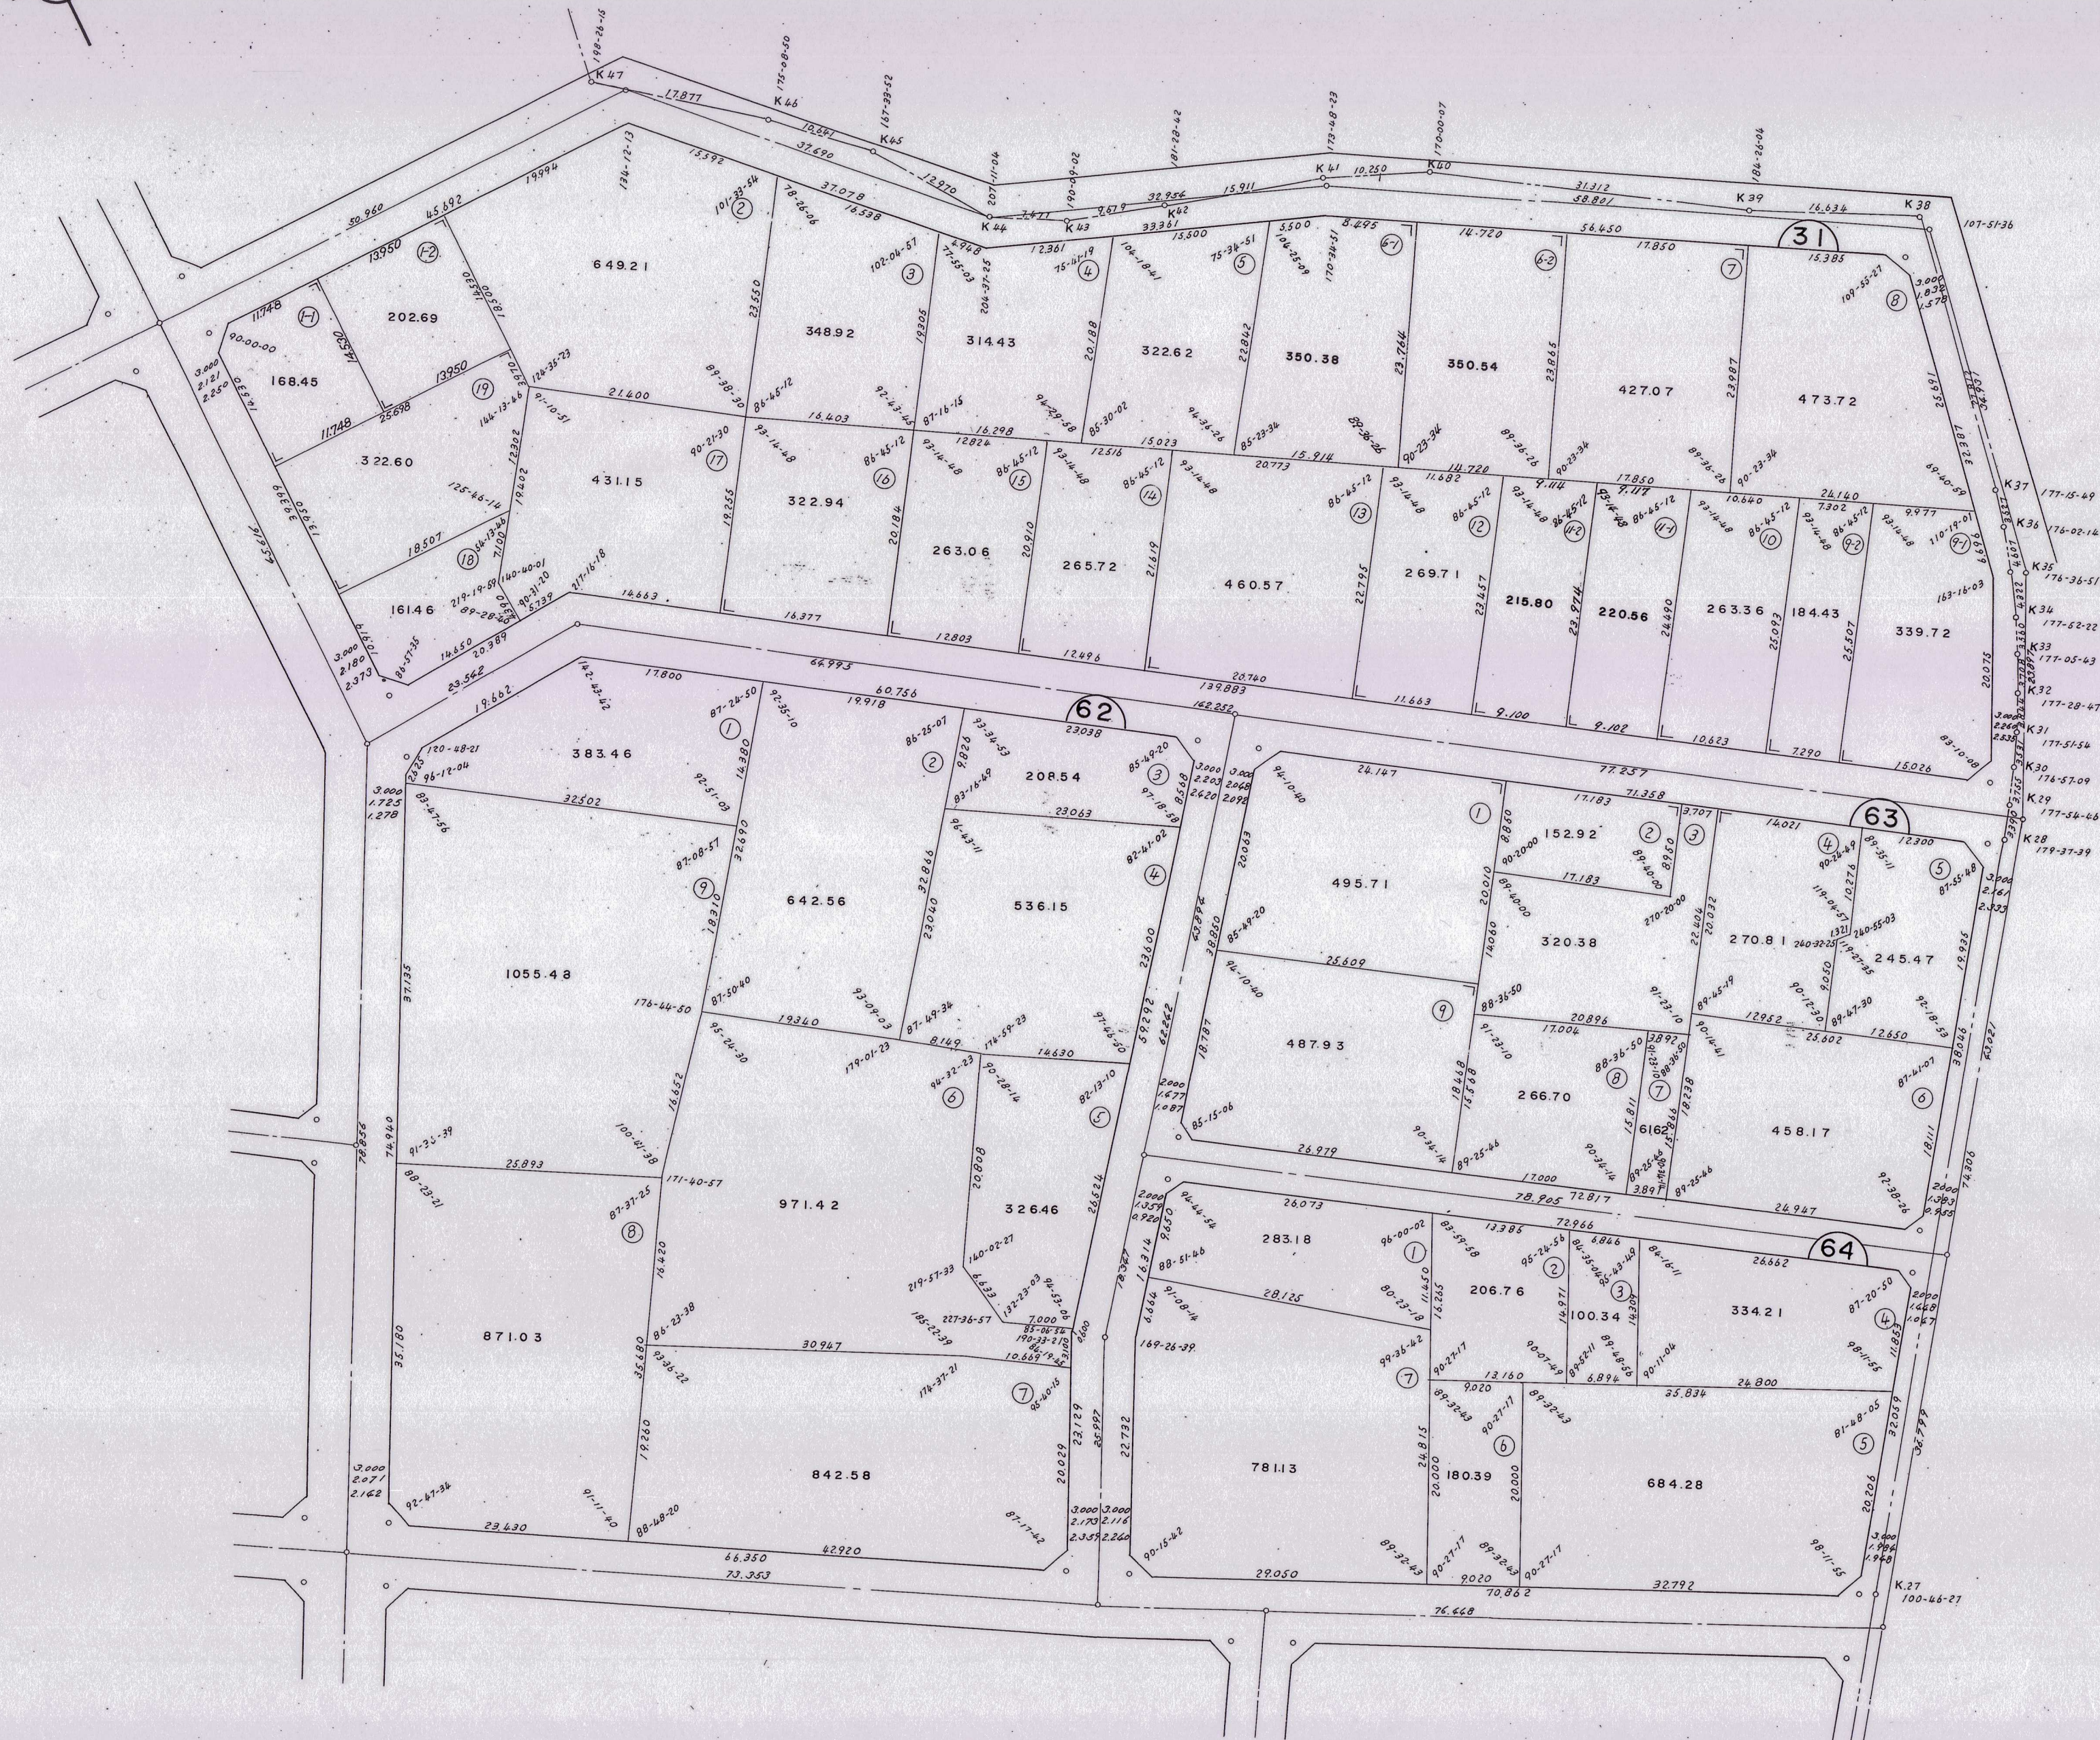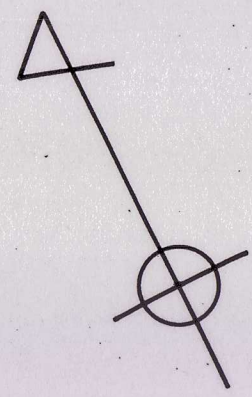



S=1:500

NO.26-9





S = 1:500

