

西尾市西尾寺津北部土地区画整理事業

新 地 番 図

縮 尺 1:1000

1

2


寺津一丁目

寺津二丁目

寺津四丁目


寺津三丁目

4

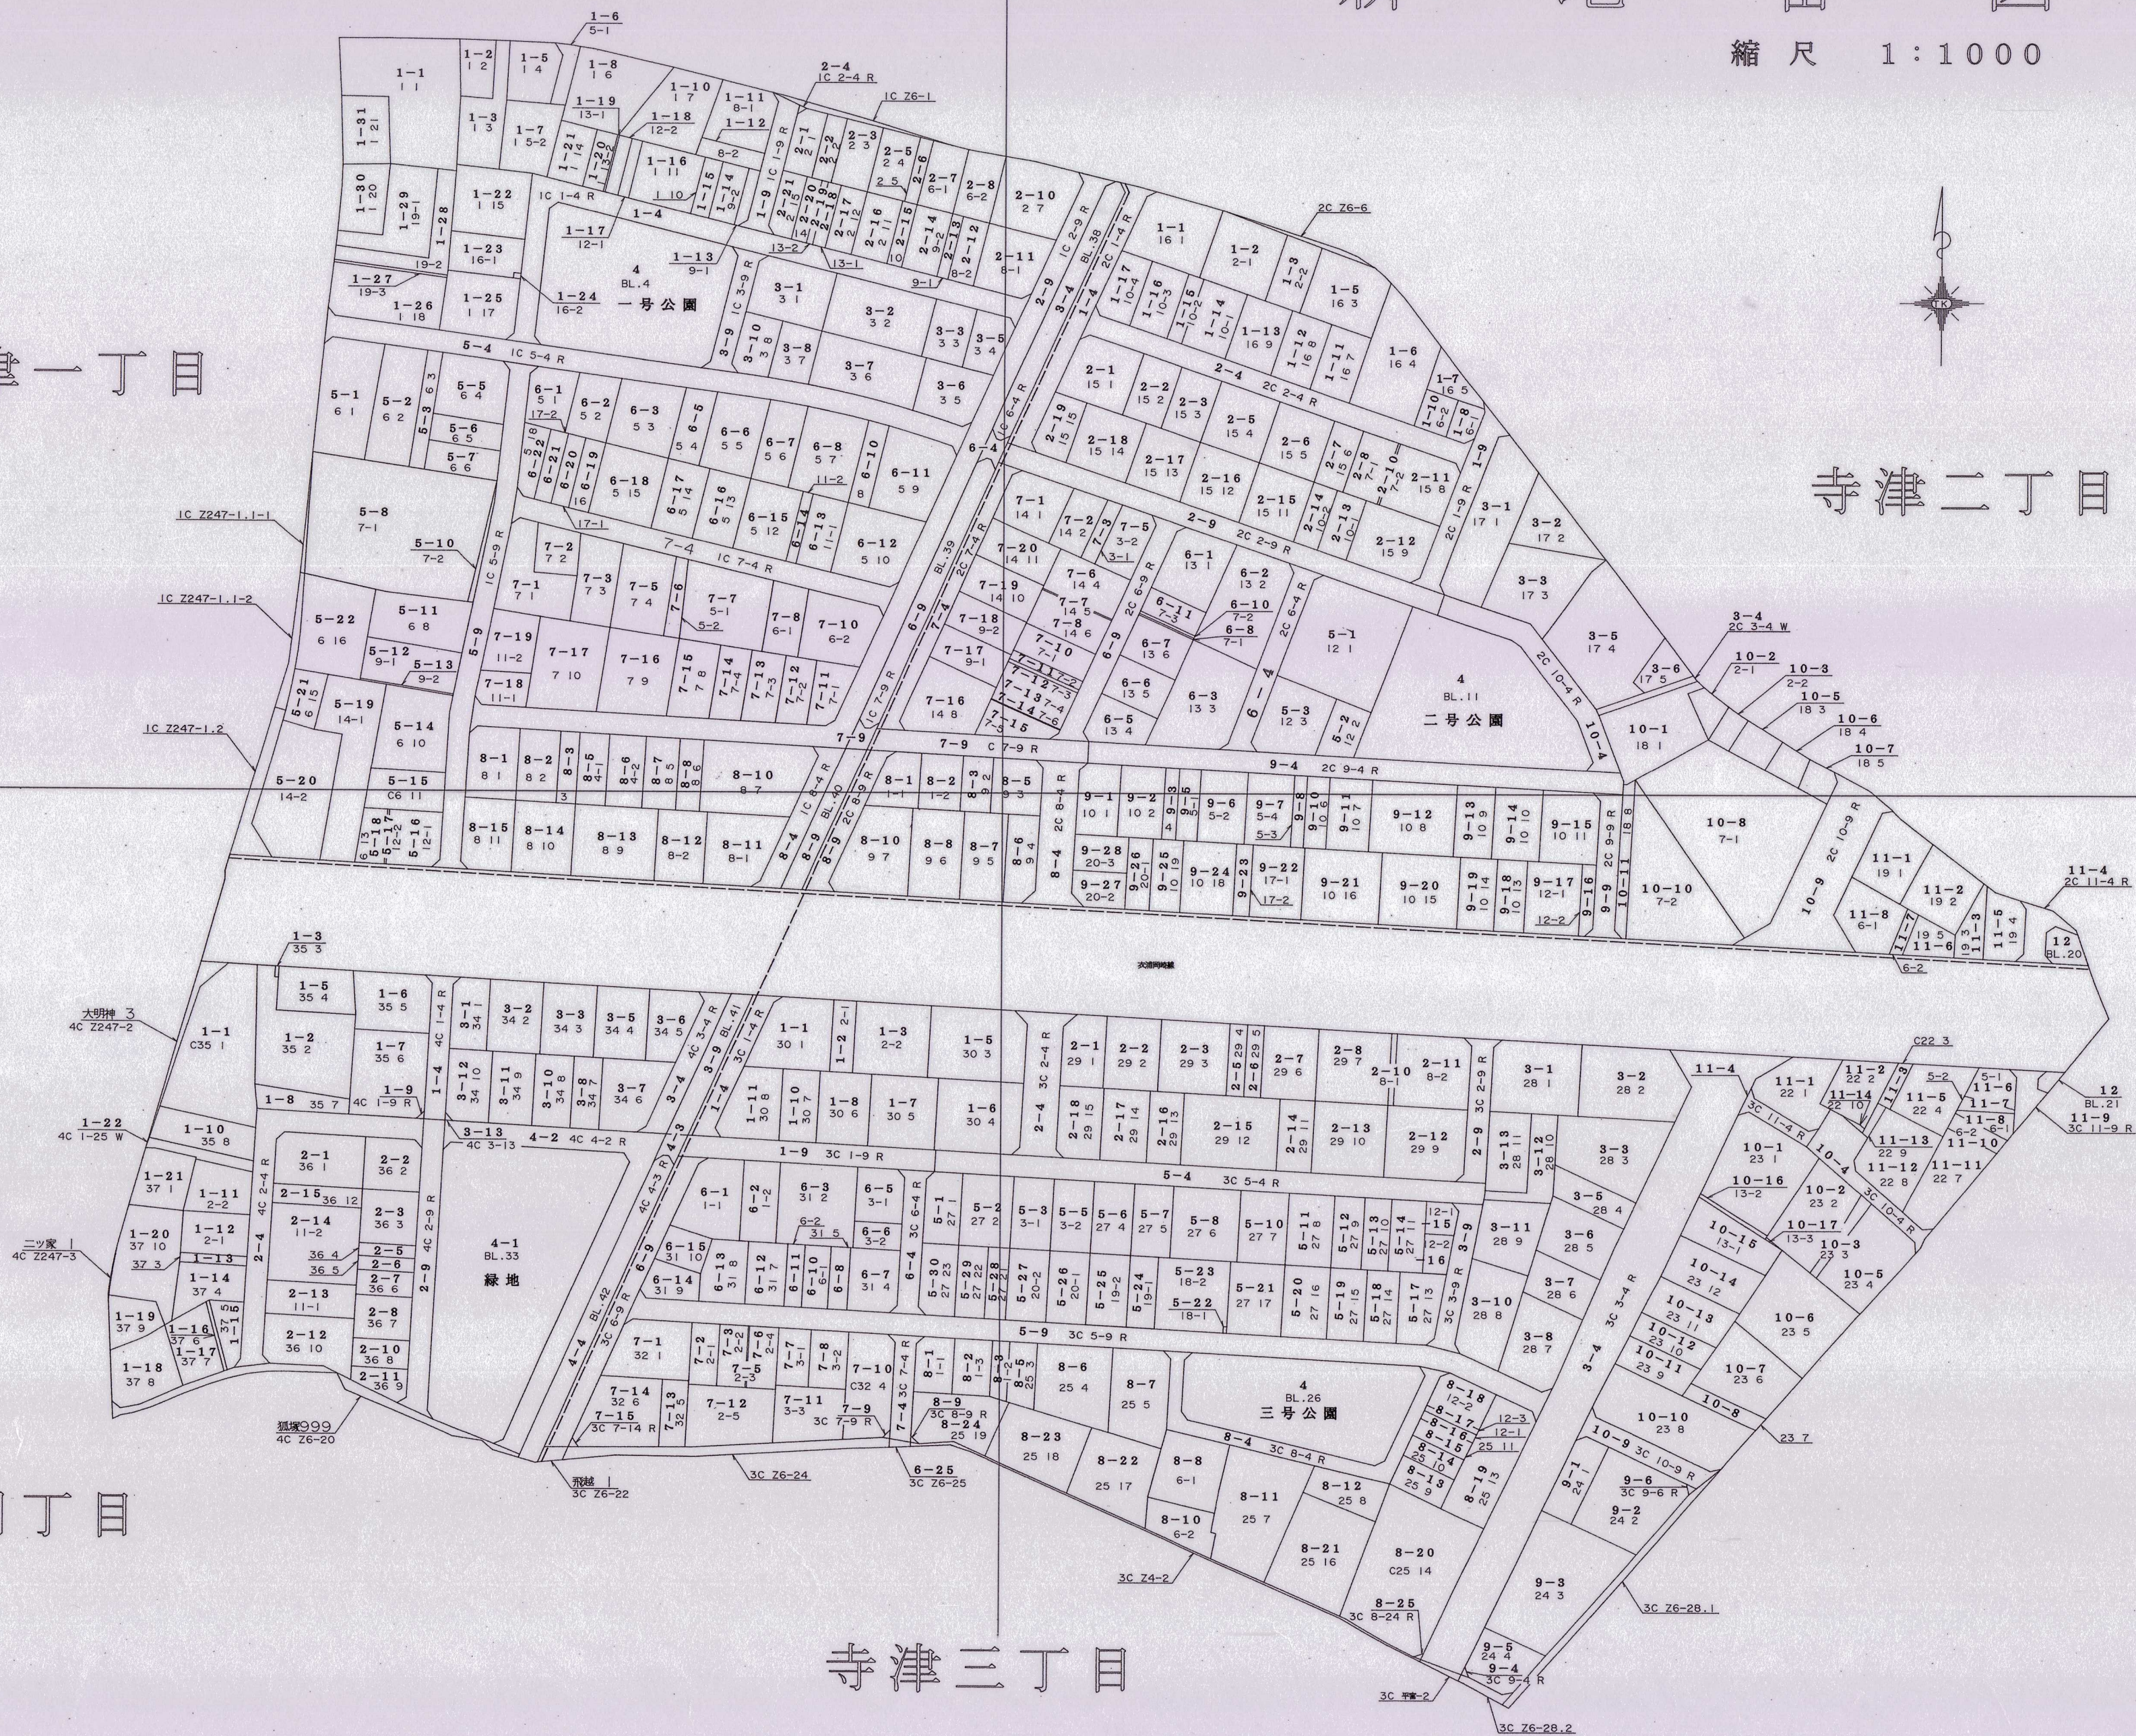





拡大図 1:100

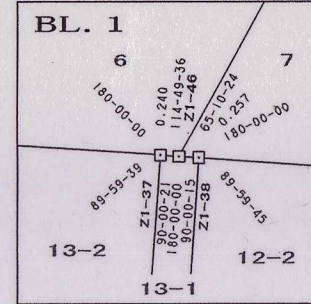


拡大図 1:100

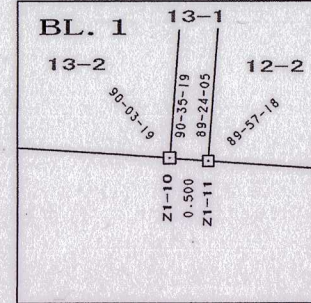


拡大図 1:100

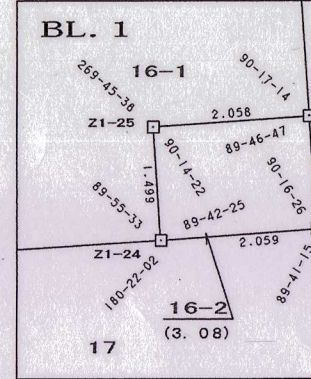


拡大図 1:100

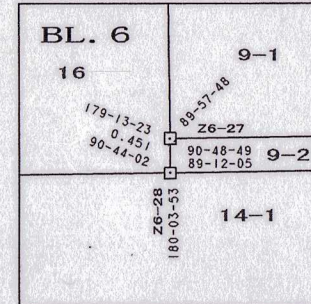


拡大図 1:100

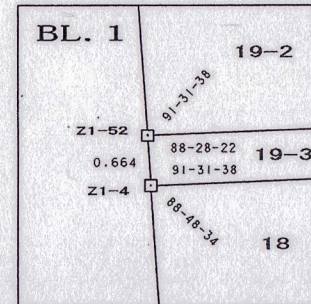


拡大図 1:100

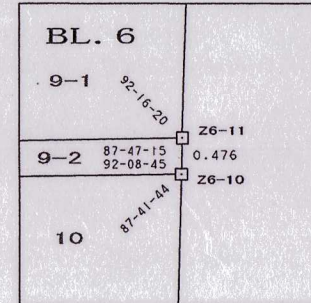


拡大図 1:100

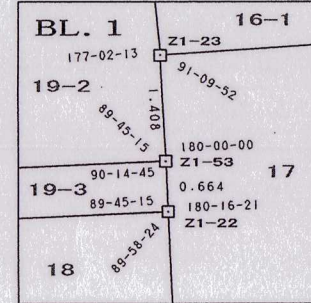


拡大図 1:100

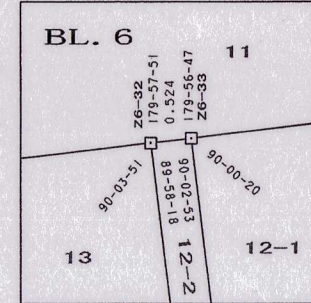

拡大図 1:100

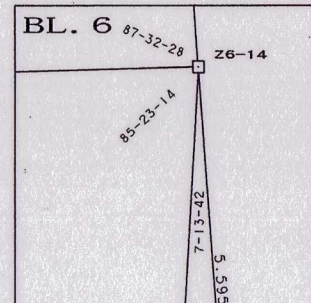


拡大図 1:100

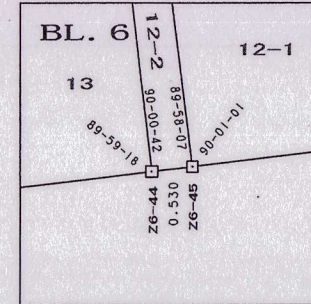



拡大図 1:100



拡大図 1:100

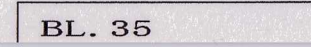

拡大図 1:100

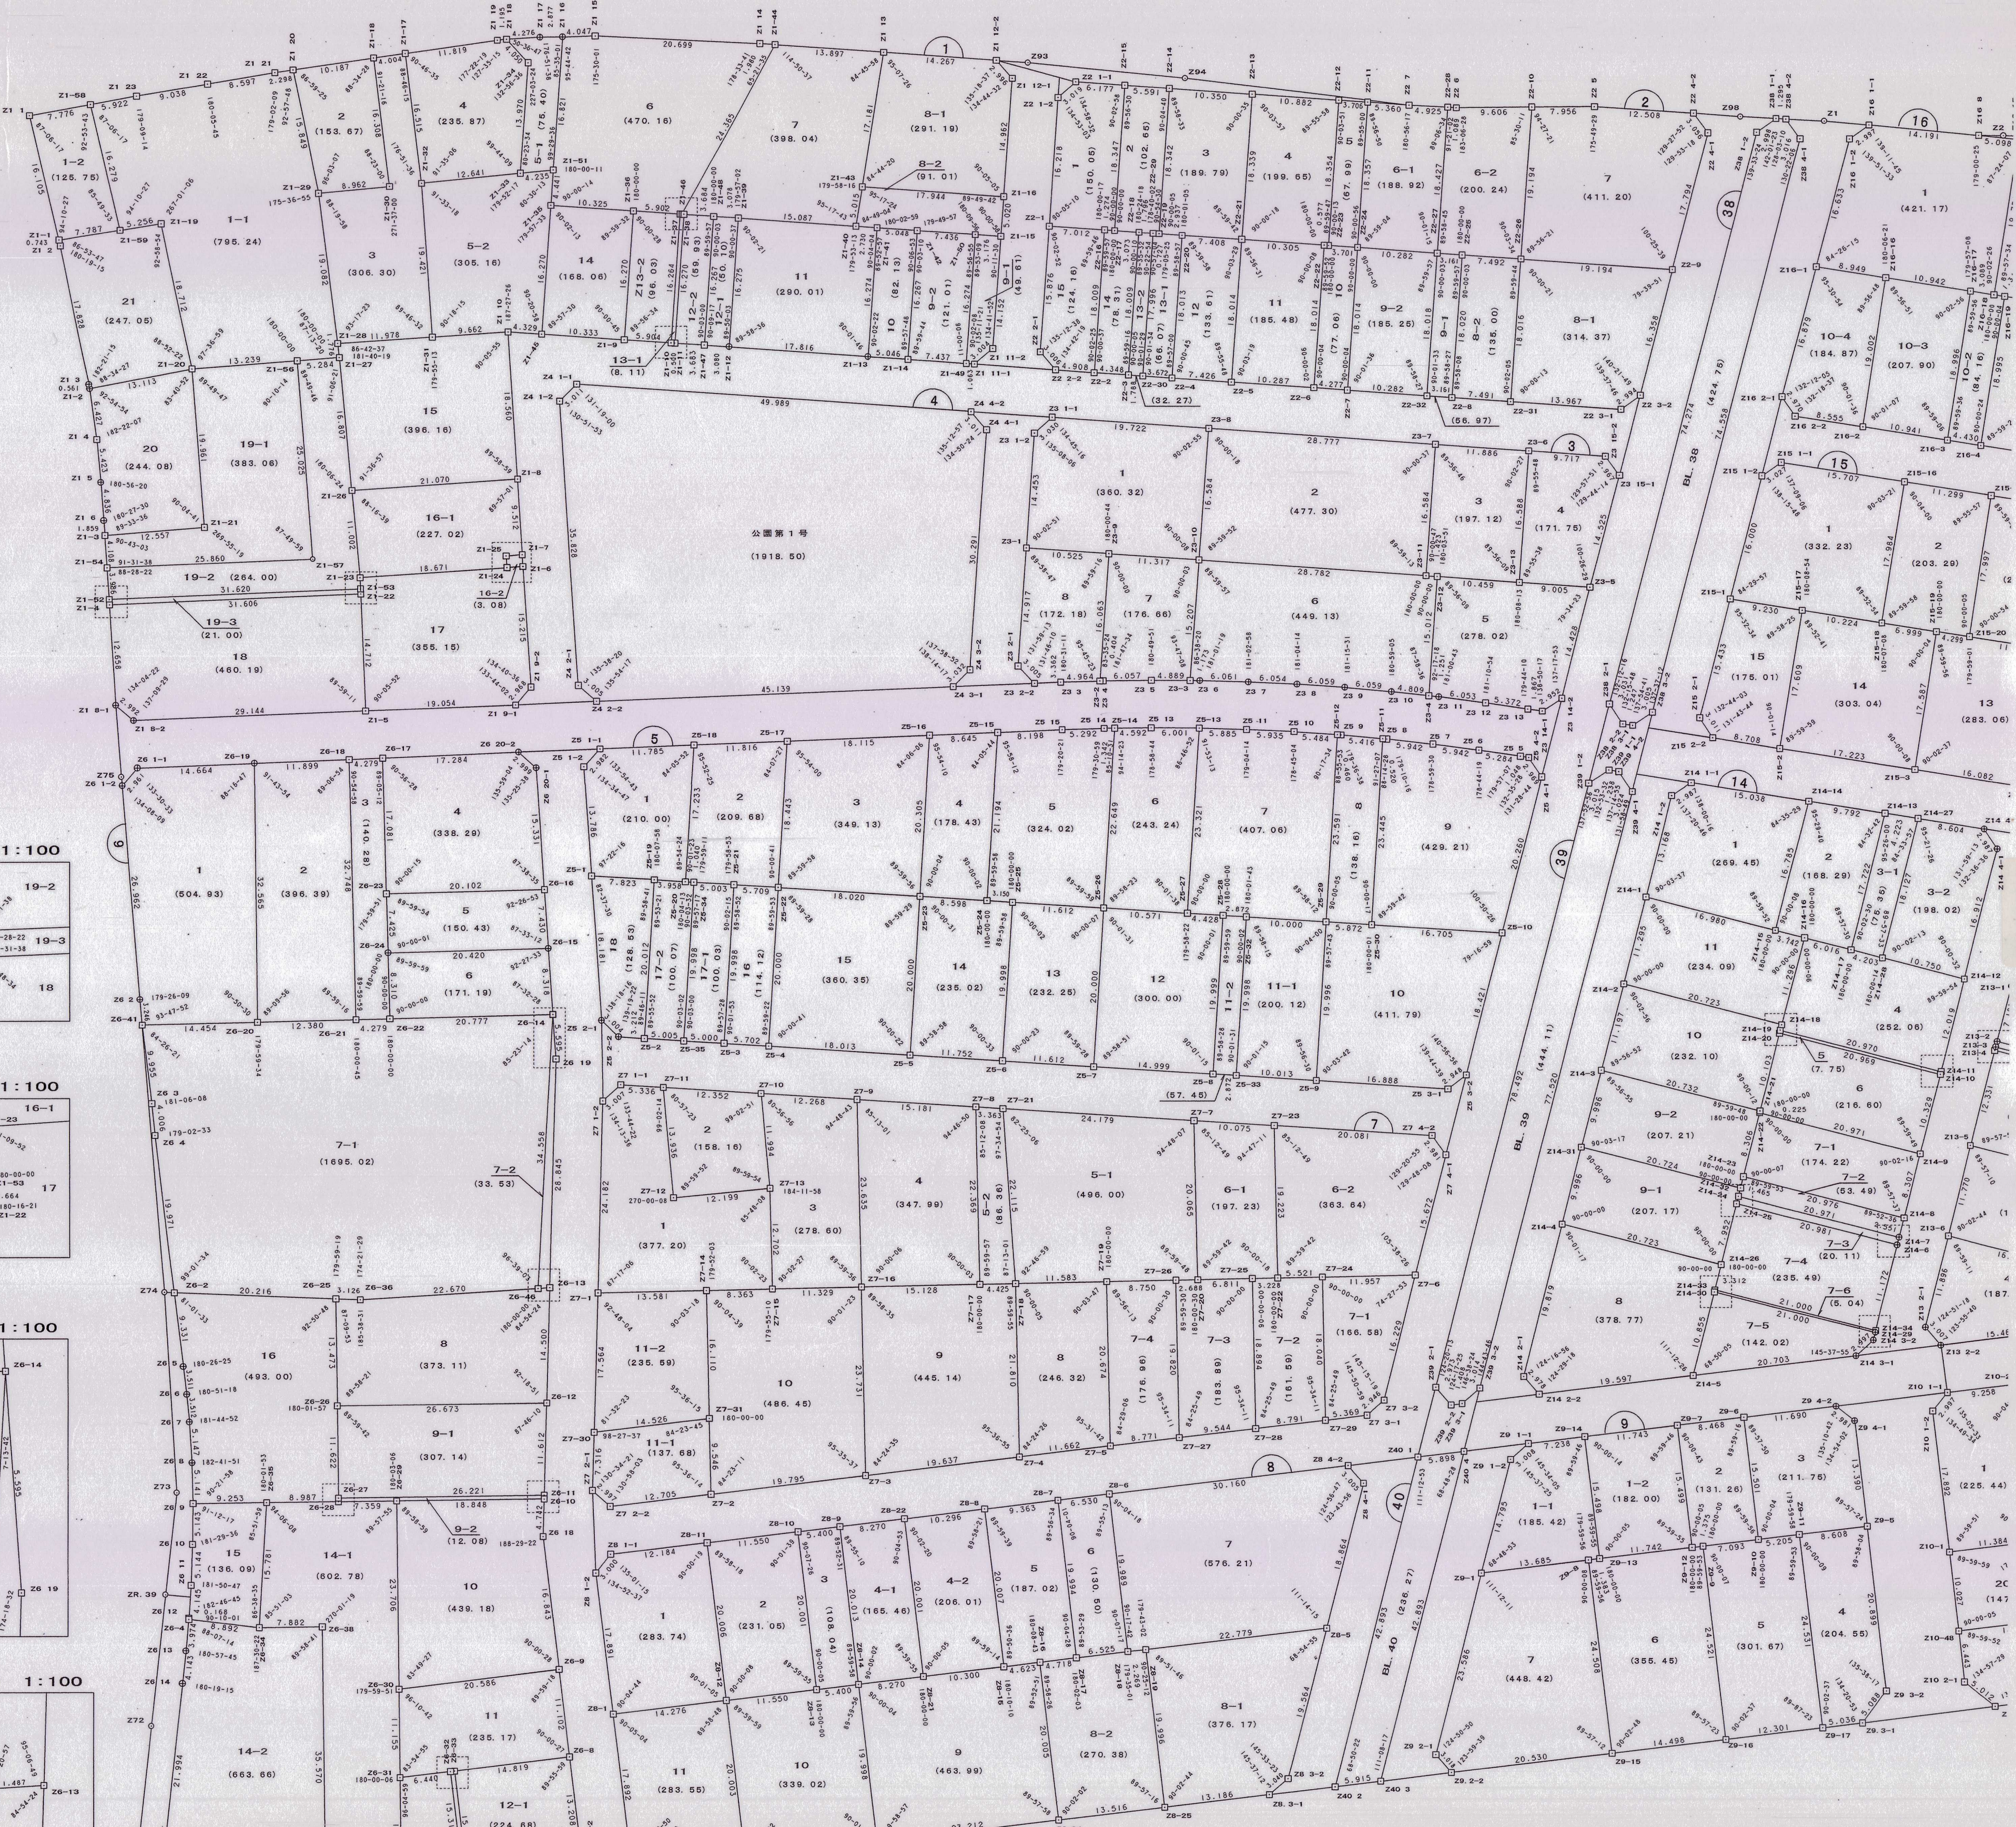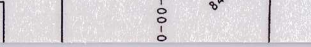



西尾市西尾寺津北部土地区画整理事業

確定図 縮尺 1:500

